

SITE PLAN & WETLANDS APPLICATION

FOR

PLANNED LUXURY RESIDENTIAL DEVELOPMENT


EDITH LANE

PREPARED FOR T & M HOMES

FOR PROPERTY LOCATED AT

**#391 SIMSBURY ROAD (RT. #185), #17 & #21R WATKINS ROAD AND #19 OVERBROOK FARM ROAD
BLOOMFIELD, CONNECTICUT**

DATE: AUGUST 15, 2024
REVISED: OCT. 16, 2024 PER TOWN COMMENT
REVISED: NOV. 04, 2024 PER TOWN STAFF COMMENTS
REVISED: NOV. 08, 2024 ADDED SITE LIGHTING
REVISED: DEC. 09, 2024 PER IWWC & TPZ COMMENTS

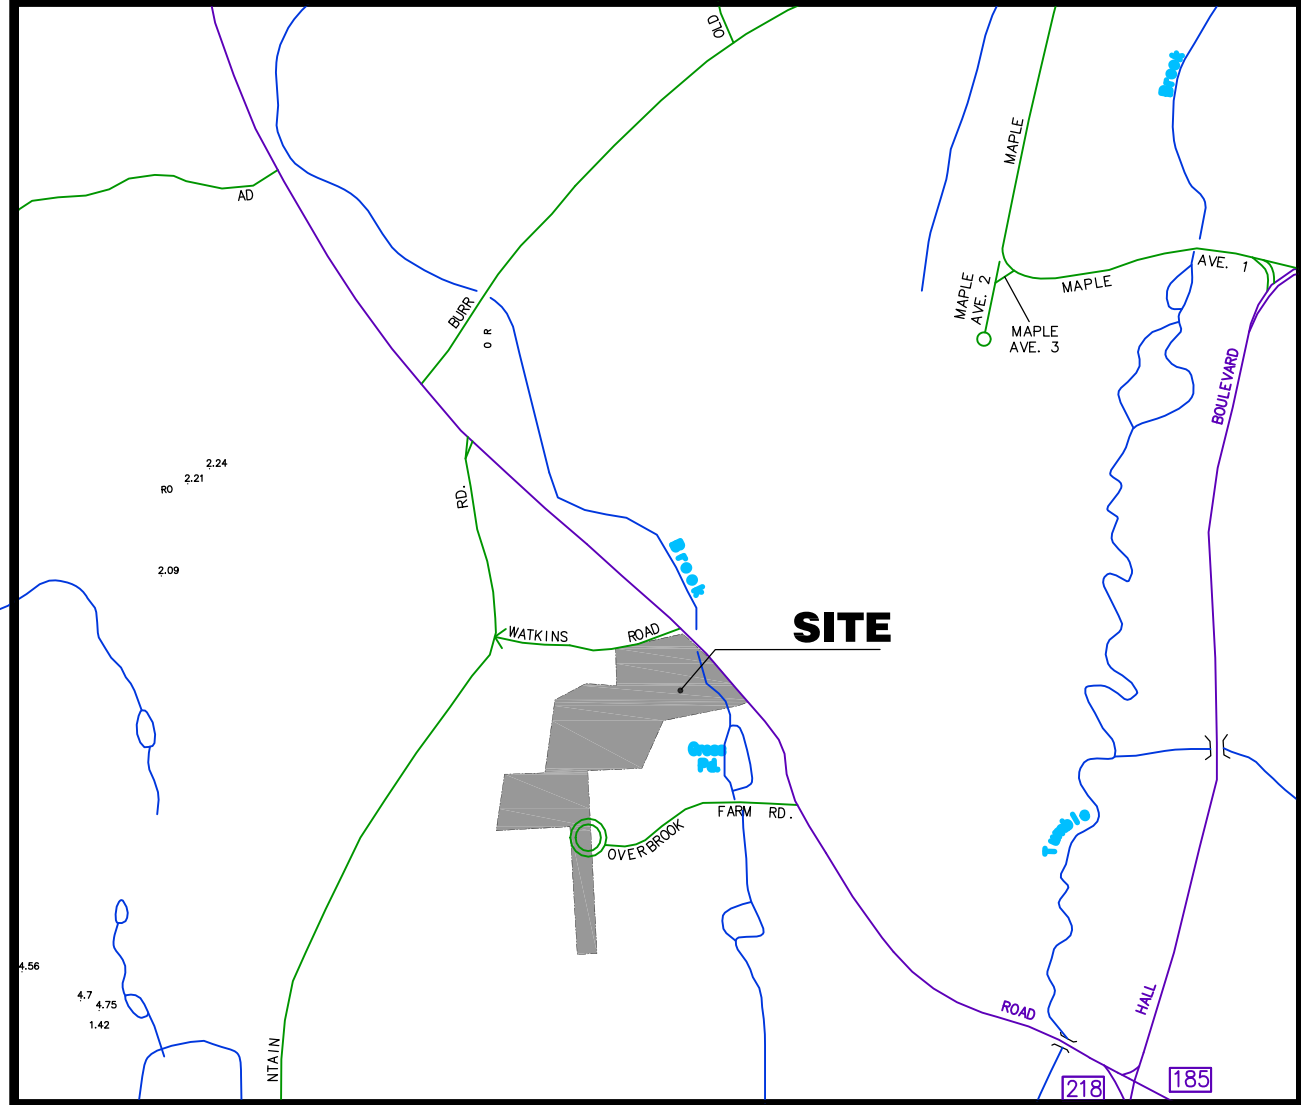

LOCATION MA
SCALE: 1"= 1,000'

OWNER:



REHOBOTH COURT LLC
22 WATER STREET
TORRINGTON, CT 06790
ATTN: STEVE TEMKIN
PHONE NUMBER: 860-250-6951

APPLICANT & DEVELOPER

T&M HOMES
22 WATER STREET
TORRINGTON, CT 06790
ATTN: STEVE TEMKIN
PHONE NUMBER: 860-250-6951

ABBREVIATIONS LEGEND

BIT.	BITUMINOUS
I. PIN	IRON PIN
I. PIPE	IRON PIPE
MON.	MONUMENT
C.H.D.	CONCRETE MONUMENT
MEAS.	MEASURED
C.B.	CATCH BASIN
M.H.	MANHOLE
SAN.	SANITARY
STM.	STORM
WAT.	WATER
PRO.	PROPOSED
Y.D.	YARD DRAIN
T.F.	TOP OF FRAME
T.G.	TOP OF GRATE
INV.	INVERT
FIN. FLR.	FINISHED FLOOR
D.I.	DUCTILE IRON
P.V.C.	POLYVINYL CHLORIDE
H.D.P.E.	HIGH-DENSITY POLYETHYLENE PIPE
CONC.	CONCRETE
DIA.	DIAMETER
ELEV.	ELEVATION

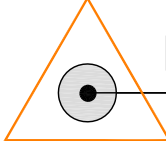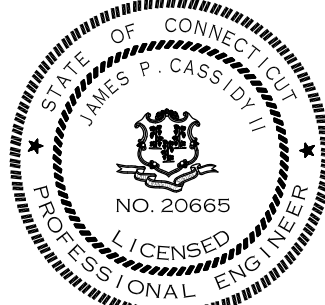

HALLISEY, PEARSON & CASSIDY


CIVIL ENGINEERS & LAND SURVEYORS
630 MAIN STREET, UNIT #1A
CROMWELL, CONNECTICUT 06416
PHONE: (860)-529-6812, FAX: (860)-721-7709

SHEET INDEX




<u>SHEET #</u>	<u>DRAWING TITLE</u>
C-1	SITE INDEX PLAN
C-2	PROPERTY AND TOPOGRAPHIC SURVEY
C-3	SITE DEMOLITION PLAN
C-4A & C-4B	ZONING IMPROVEMENT LOCATION SURVEY-PROPOSED
C-5	SITE GRADING & DRAINAGE PLAN
C-6	SITE UTILITIES PLAN
C-7	EROSION & SEDIMENT CONTROL PLAN
C-8	GENERAL NOTES
C-9	SEDIMENT AND EROSION CONTROL NARRATIVE AND NOTES
C-10	SANITARY SEWER PLAN & PROFILE
C-11A&11B	PROPOSED ROADWAY PLAN & PROFILE
C-12A&12B	STORMWATER BASIN DETAIL PLAN
C-13	RETAINING WALL PLAN & PROFILE
C-14 - C-18	SITE DETAILS
C-19	SIGHTLINE PLAN
C-20	INTERSECTION GRADING PLAN - EDITH LANE & WATKINS ROAD
A-1	BUILDING FLOOR PLANS
A-2	BUILDING FLOOR PLANS
A-3	BUILDING FLOOR PLANS
A-4	BUILDING ELEVATIONS
2.61	SITE LANDSCAPING PLAN
2.62	SITE LANDSCAPE DETAILS & NOTES
PH-1	SITE LIGHTING & PHOTOMETRICS PLAN

4	12/09/24	PER IWWC & TPZ COMMENTS	J.P.C.
3	11/08/24	ADDED SITE LIGHTING	J.P.C.
2	11/04/24	PER TOWN COMMENT	JMP
1	10/16/24	PER TOWN COMMENT	JMP
NO.	DATE	DESCRIPTION	BY

SEE SHEET #C-2A&2B FOR 40-SCALE PROPERTY & TOPOGRAPHIC SURVEY
SEE SHEET #C-3 FOR 40-SCALE SITE DEMOLITION PLAN
SEE SHEET #C-4A FOR 40-SCALE ZONING IMPROVEMENT LOCATION SURVEY-PROPOSED
SEE SHEET #C-5 FOR 40-SCALE SITE GRADING & DRAINAGE PLAN
SEE SHEET #C-6 FOR 40-SCALE SITE UTILITIES PLAN
SEE SHEET #C-7 FOR 40-SCALE EROSION & SEDIMENT CONTROL PLAN

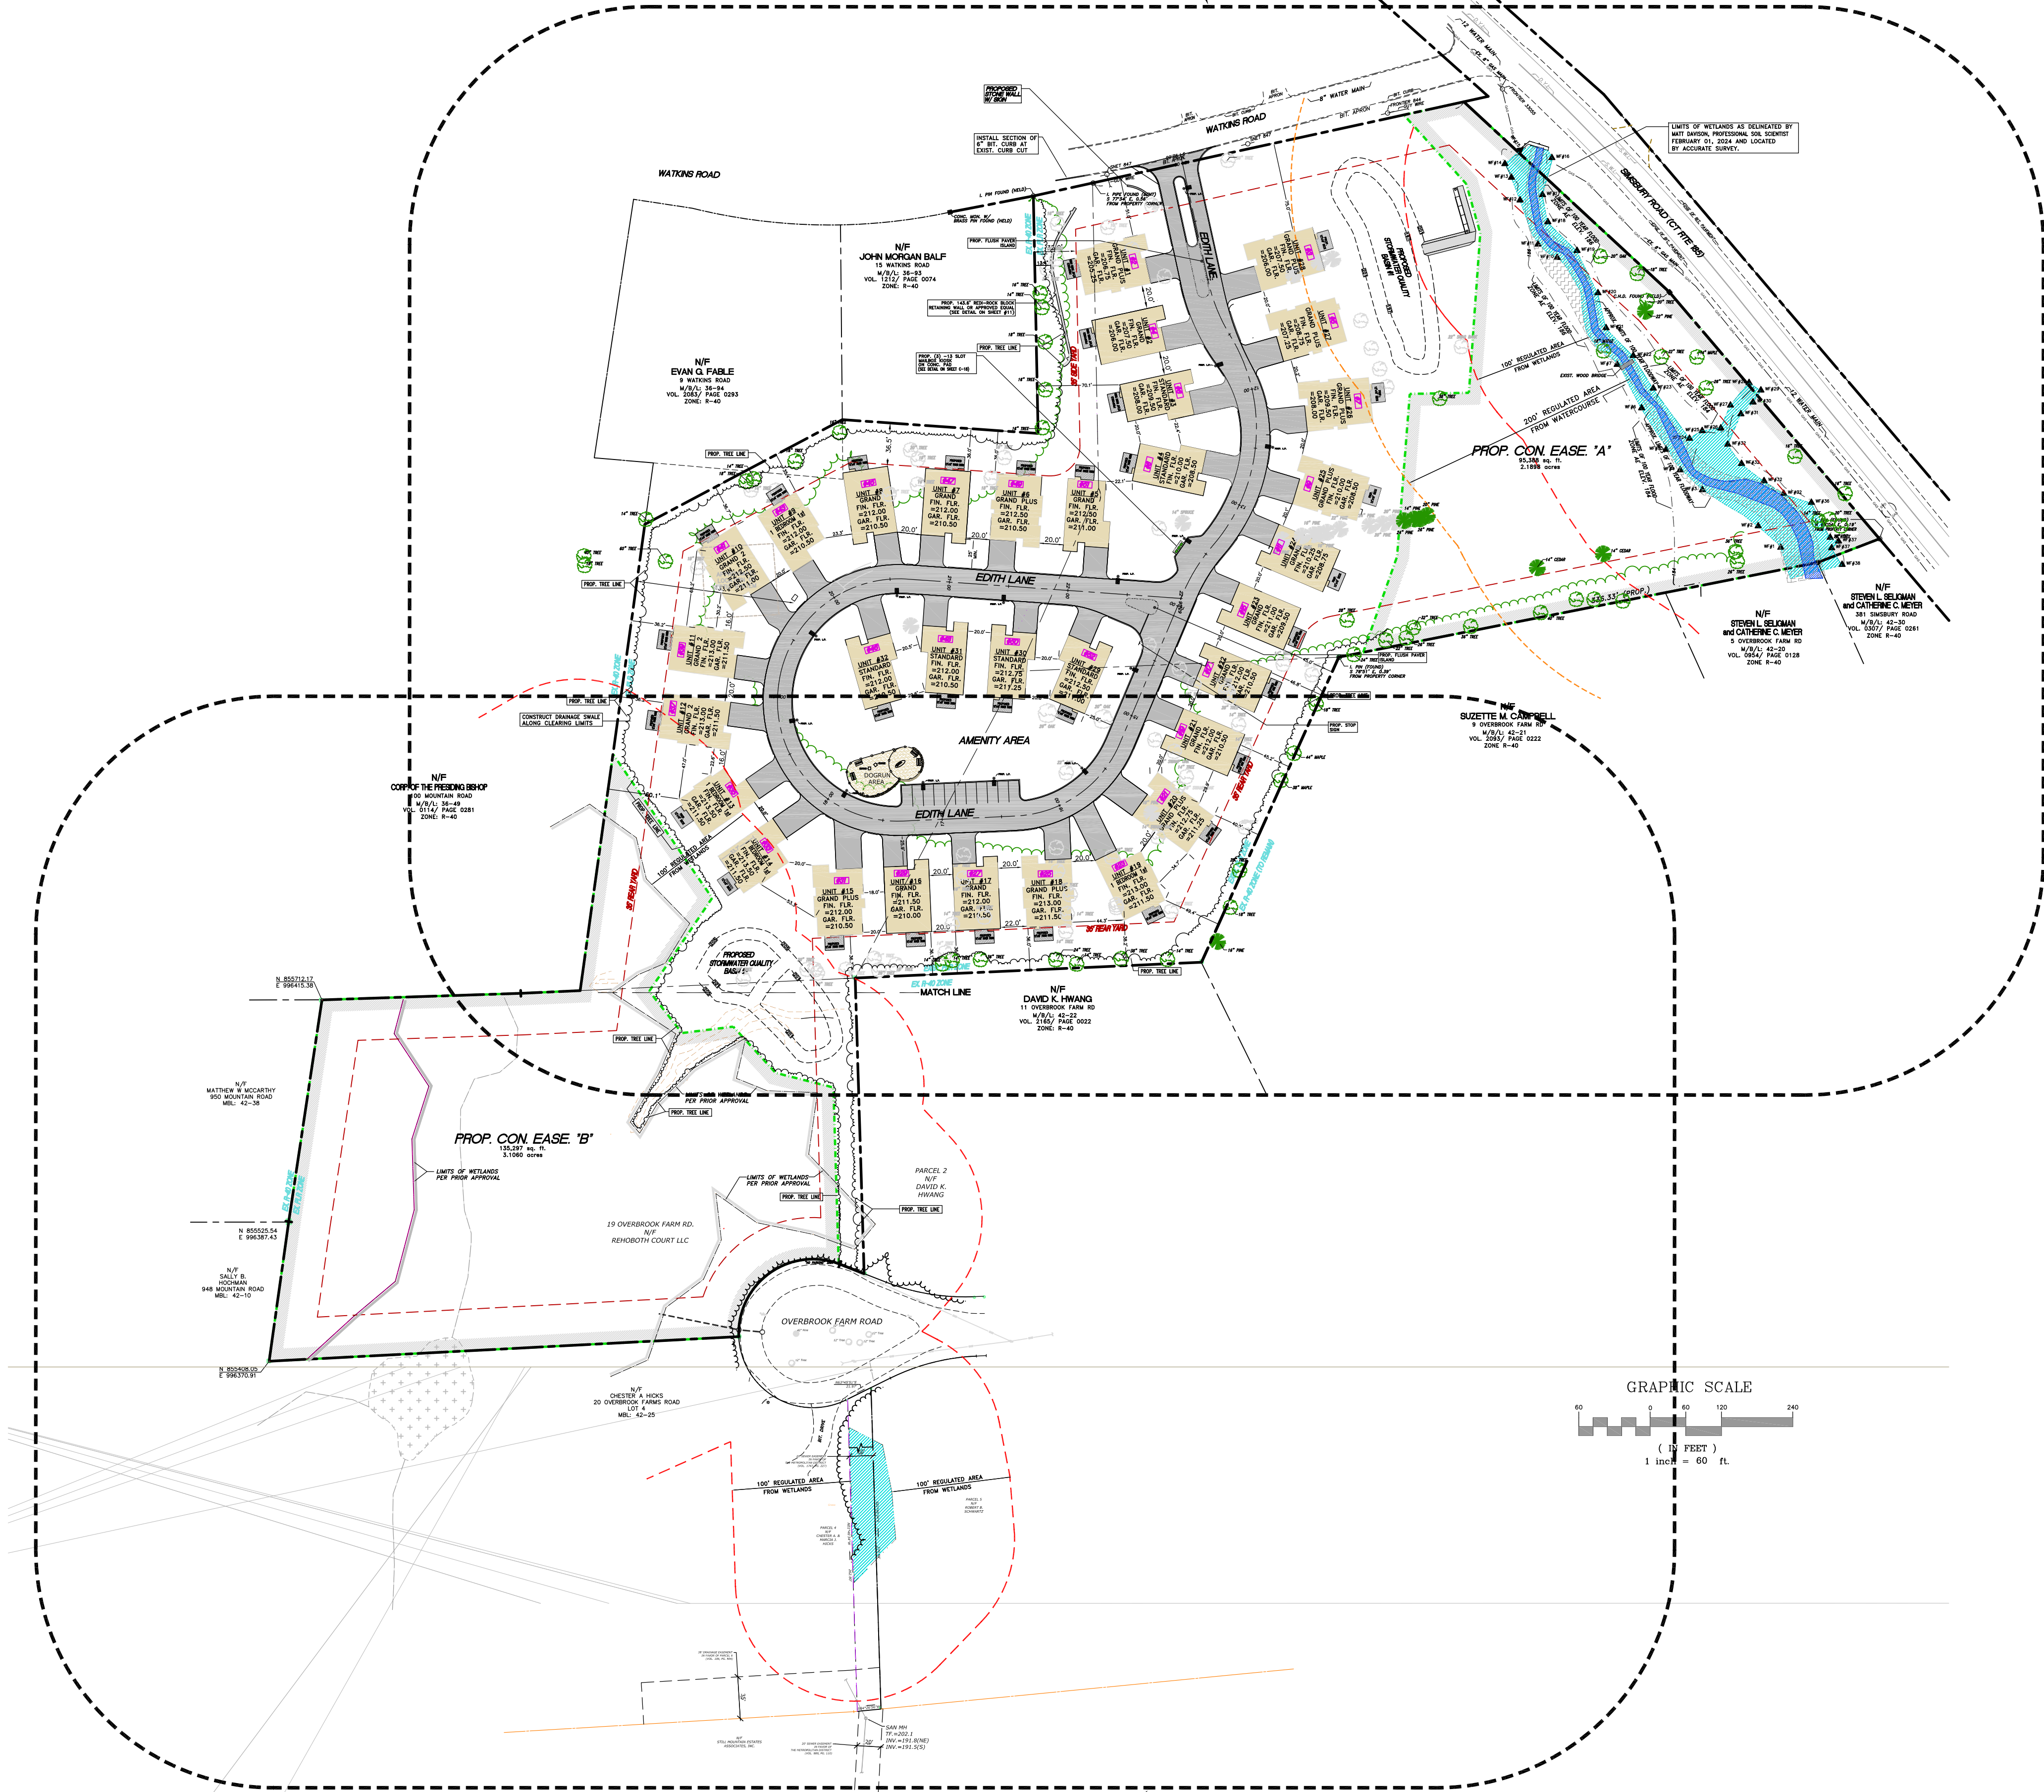

SEE SHEET #C-4B FOR 40-SCALE ZONING IMPROVEMENT LOCATION SURVEY-PROPOSED
SEE SHEET #C-10 FOR 30-SCALE SANITARY SEWER PLAN & PROFILE

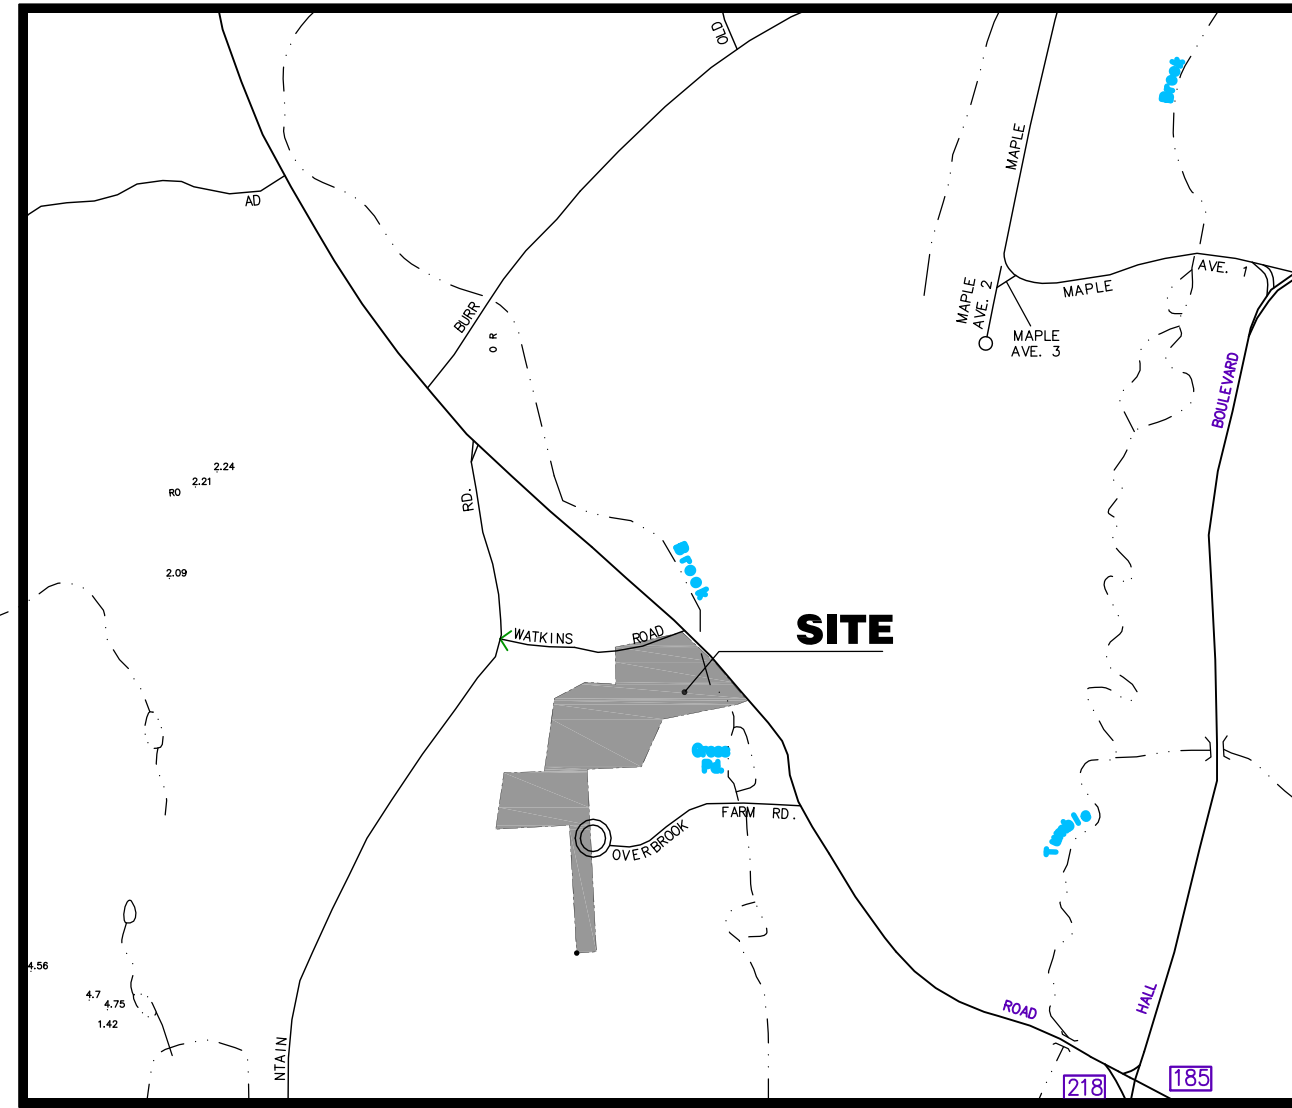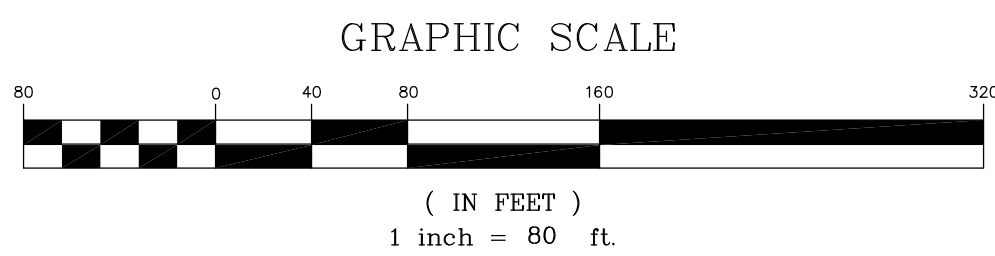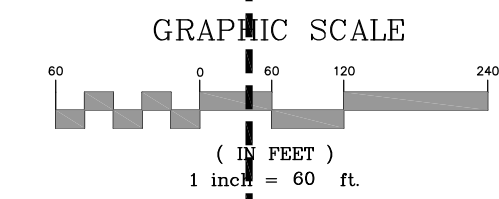

LOCATION MAP
SCALE: 1"= 1,000'

NOTES:

- SURVEY NOTES:
 - This survey has been prepared pursuant to the Regulation of Connecticut State Agencies Section 20-300B-1 Through 20-300b-20 and the "Standards for Surveys and Maps in the State of Connecticut" as adopted by the Connecticut Association of Land Surveyors, Inc. on September 26, 1995.
 - Type Of Survey is ZONING IMPROVEMENT LOCATION SURVEY-PROPOSED
 - Boundary Determination Category is DEPENDENT RESURVEY
 - Class of Accuracy is: HOR.- "A-2"
- PROPERTY IS ZONED: EXIST. R-40 & PLR ZONE
- PROPERTY LIES IN FLOOD ZONE "X" & "AE (EL 184)"
PER F.I.R.M. COMMUNITY MAP NO. 09003C0342F PANEL 342 OF 675 DATED: SEPT. 26, 2008.
- MAP REFERENCES: A) "PROPERTY ADJUSTMENT TO PROPERTY LINE BETWEEN PROPERTIES OF: ALISON M. SCHWARTZ & PETER STICH 9 & 17 WATKINS ROAD, BLOOMFIELD, CONNECTICUT, SCALE: 1"= 40', DATED: MAY 16, 2007, PREPARED BY: MILONE & MACBROOM"
 - B). "'OVERBROOK FARMS" PROPERTY OF JULIUS APTER BLOOMFIELD CONN. SCALE: 1"= 50 FEET, DATED: MAY 1947, ADDITIONS JAN, 1948, MAY 1948, PREPARED BY: PETERSEN & HOFFMAN, INC."
 - C). "PROPERTY OF LESLIE E. WATKINS & MARION S. WATKINS, WATKINS ROAD BLOOMFIELD CONNECTICUT, SCALE: 1" 50', DATED: OCTOBER 1958, PREPARED BY: HAROLD R. SANDERSON, C.E. & L.S."
 - D). "PROPERTY/TOPOGRAPHIC SURVEY PROPERTY OF: PETER STICH ASSOCIATES, INC. 17 WATKINS ROAD & OVERLOOK FRAMS ROAD, BLOOMFIELD, CONNECTICUT, SCALE: 1"= 40', DATED: JULY 12, 2001, PREPARED BY: MILONE & MACBROOM"
 - E). "CONNECTICUT STATE HIGHWAY DEPARTMENT RIGHT OF WAY TOWN OF BLOOMFIELD SIMSBURY MOUNTAIN ROAD FROM THE WEST, HARTFORD TOWN LINE NORTHWESTERLY TO WEST STREET, ROUTE No. 115, SCALE: 1"= 40', DATE: NOV. 28, 1930 SHEET #2 OF 2"
- TOTAL PARCEL AREA= 580,916 sq. ft. or 13.3360 acres
- HORIZONTAL DATUM BASED ON N.A.D. OF 1983.
- PROPERTY MAY BE BENEFITED AND/OR BURDENED BY RECORDED AND/OR UNRECORDED EASEMENTS.

TO MY KNOWLEDGE AND BELIEF, THIS MAP IS SUBSTANTIALLY CORRECT AS NOTED HEREON:


Paul A. Hallisey
PAUL A. HALLISEY, LS LIC. NO. 7761 DATE JAN. 30, 2024

THIS DOCUMENT AND COPIES THEREOF ARE VALID ONLY IF THEY BEAR THE SIGNATURE AND EMBOSSED SEAL OF THE DESIGNATED LICENSED PROFESSIONAL. UNAUTHORIZED ALTERATIONS TO THIS PLAN RENDER THE DECLARATION HEREON NULL AND VOID. VALID ONLY ON MAPS BEARING EMBOSSED SURVEYOR'S SEAL


HALLISEY, PEARSON & CASSIDY
CIVIL ENGINEERS & LAND SURVEYORS
630 MAIN STREET, UNIT #1A
CROWELL, CONNECTICUT 06416
PHONE: (860)-529-6812, FAX: (860)-721-7709

SITE INDEX PLAN
PLANNED LUXURY RESIDENTIAL DEVELOPMENT
EDITH LANE
T & M HOMES

FOR PROPERTY LOCATED AT
#391 SINBURY ROAD (RT. #185), #17 & #21R WATKINS ROAD AND #19 OVERBROOK FARM ROAD
BLOOMFIELD, CONNECTICUT

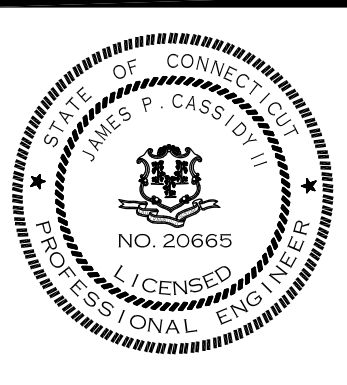

CHECKED BY: JPC	DATE: AUG. 02, 2024	DRAWN BY: JMP	JOB No.: 3513	ACAD FILE: 3513-INDEX
SHEET: C-1	OF: 1	REVISED: 10/10/2024	PER TOWN COMMENT	10/10/2024
10/10/2024	10/10/2024	10/10/2024	10/10/2024	10/10/2024

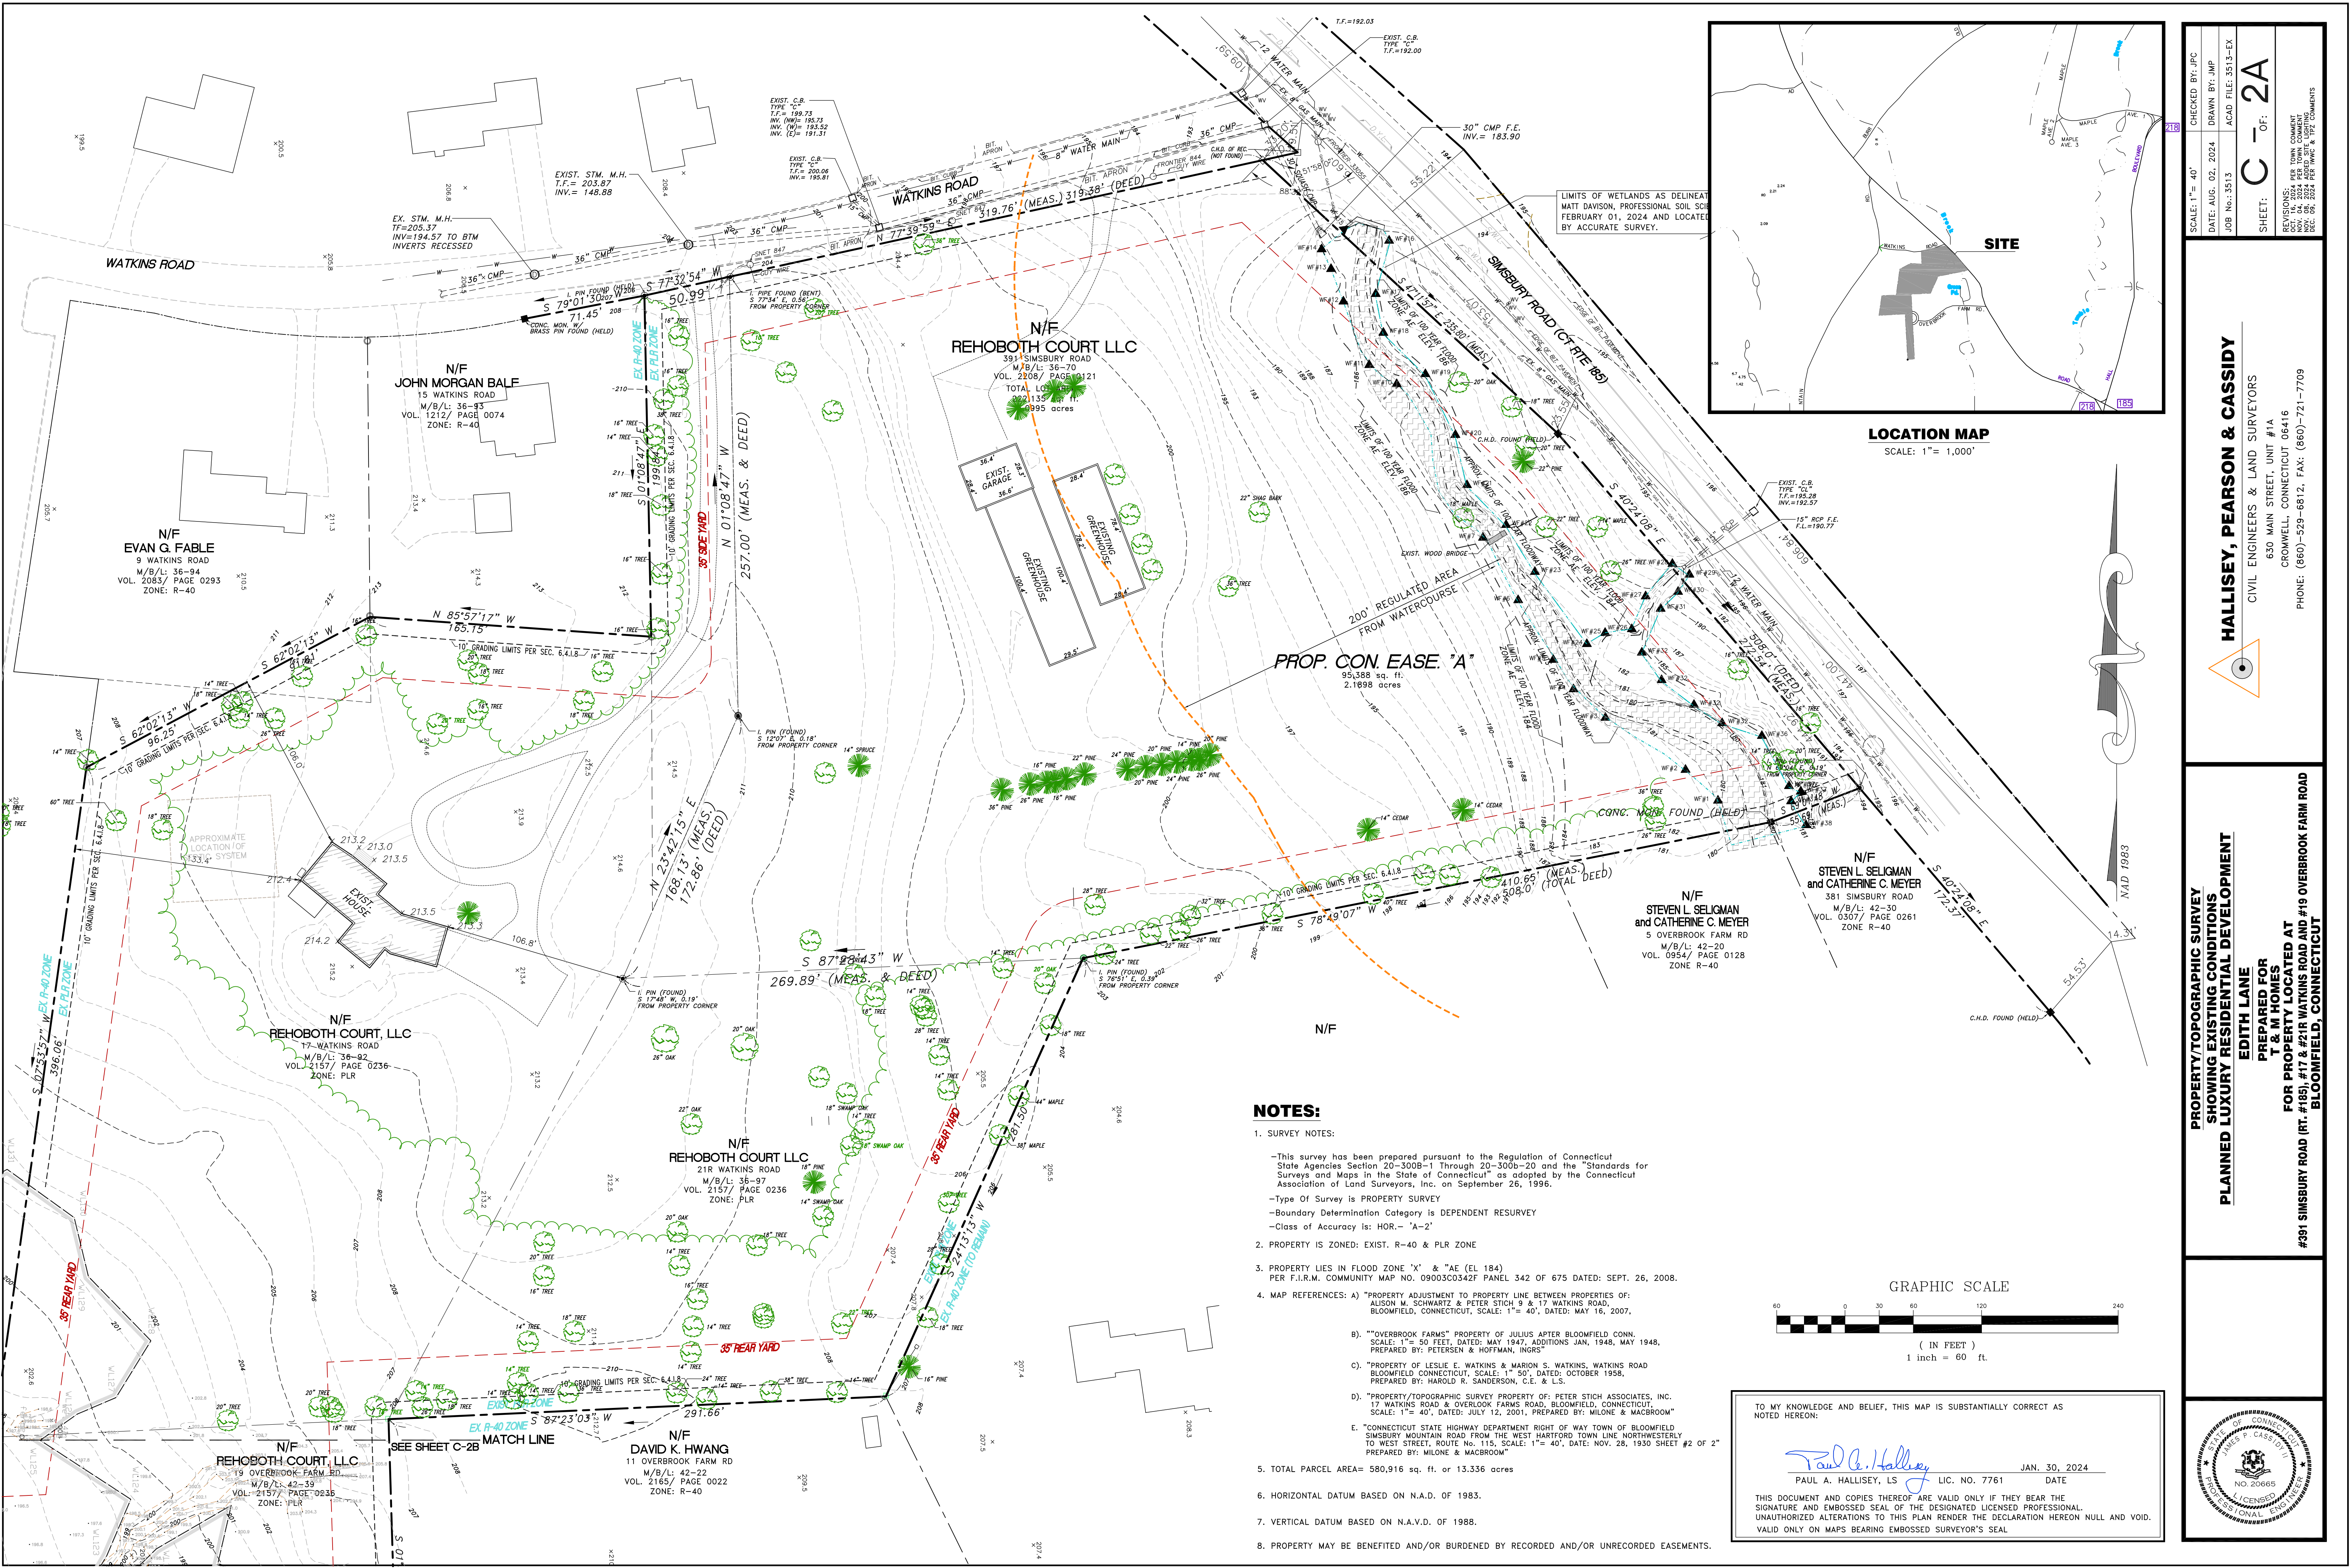

PROPERTY/TOPOGRAPHIC SURVEY
SHOWING EXISTING CONDITIONS
PLANNED LUXURY RESIDENTIAL DEVELOPMENT
PREPARED FOR
EDITH LANE
T & M HOMES
FOR PROPERTY LOCATED AT
#391 SIMSBURY ROAD (RT. #185), #17 & #21R WATKINS ROAD AND #19 OVERBROOK FARM ROAD
BLOOMFIELD, CONNECTICUT

CHECKED BY: JPC
DATE: AUG. 02, 2024
JOB NO.: 3513
SHEET: C-2A
REVISED: 12/10/2024
BY: JPC
DATE: 12/10/2024
REASON: 1. 12/10/2024
2. 12/10/2024
3. 12/10/2024
HALLISEY, PEARSON & CASSIDY
CIVIL ENGINEERS & LAND SURVEYORS
630 MAIN STREET, UNIT #1A
CROWELL, CONNECTICUT 06416
PHONE: (860)-529-6812, FAX: (860)-721-7709

TO MY KNOWLEDGE AND BELIEF, THIS MAP IS SUBSTANTIALLY CORRECT AS NOTED HEREON:

Paul A. Hallisey, LS
PAUL A. HALLISEY, LS
LIC. NO. 7761
JAN. 30, 2024
DATE

THIS DOCUMENT AND COPIES THEREOF ARE VALID ONLY IF THEY BEAR THE SIGNATURE AND EMBOSSED SEAL OF THE DESIGNATED LICENSED PROFESSIONAL. UNAUTHORIZED ALTERATIONS TO THIS PLAN RENDER THE DECLARATION HEREON NULL AND VOID. VALID ONLY ON MAPS BEARING EMBOSSED SURVEYOR'S SEAL.


N:\proj\3513\dwg\3513-EX-SET.dwg, 12/10/2024 10:14:55 PM, Adobe PDF, 1:40

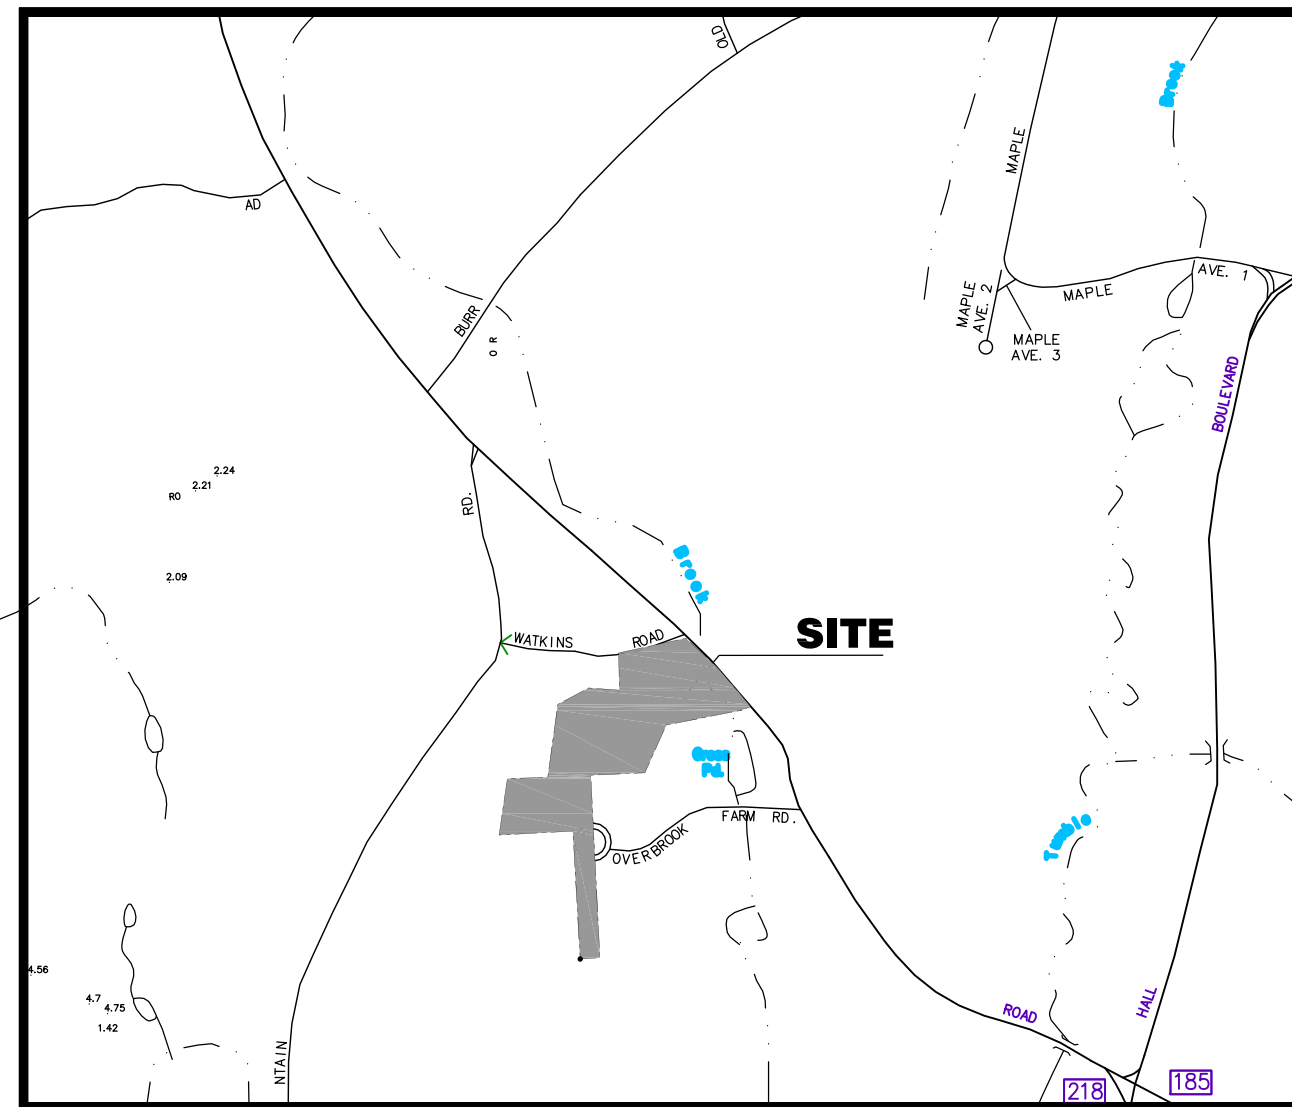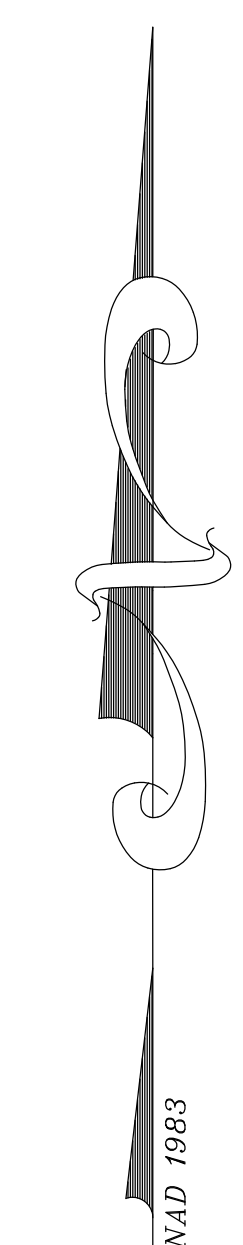


SCALE: 1" = 1,000'

- This plat has been prepared pursuant to the Regulation of Connecticut State Agencies Section 20-300b-1 Through 20-300b-20 and the "Standards for Surveys and Maps in the State of Connecticut" as adopted by the Connecticut Association of Land Surveyors, Inc. on September 26, 1996.
- Type Of Survey is PROPERTY SURVEY
- Boundary Determination Category is DEPENDENT RESURVEY
- Class of Accuracy is: HOR.- "A-2"
2. PROPERTY IS ZONED: EXIST. R-40 & PLR ZONE
3. PROPERTY LIES IN FLOOD ZONE 'X' & 'AE (EL 184)
PER F.I.R.M. COMMUNITY MAP NO. 09003C0342F PANEL 342 OF 675 DATED: SEPT. 26, 2008.
4. MAP REFERENCES: A) "PROPERTY ADJUSTMENT TO PROPERTY LINE BETWEEN PROPERTIES OF:
ALISON M. SCHWARTZ & PETER STICH 9 & 17 WATKINS ROAD,
BLOOMFIELD, CONNECTICUT, SCALE: 1" = 40', DATED: MAY 16, 2007,
- B). "OVERBROOK FARMS" PROPERTY OF JULIUS APTER BLOOMFIELD CONN.
SCALE: 1" = 50 FEET, DATED: MAY 1947, ADDITIONS JAN. 1948, MAY 1948,
PREPARED BY: PETERSEN & HOFFMAN, INGRS"
- C). "PROPERTY OF LESLIE E. WATKINS & MARION S. WATKINS, WATKINS ROAD
BLOOMFIELD CONNECTICUT, SCALE: 1" = 50', DATED: OCTOBER 1958,
PREPARED BY: HAROLD R. SANDERSON, C.E. & L.S.
- D). "PROPERTY (TOPOGRAPHIC SURVEY PROPERTY OF: PETER STICH ASSOCIATES, INC.
17 WATKINS ROAD & OVERLOOK FARMS ROAD, BLOOMFIELD, CONNECTICUT,
SCALE: 1" = 40', DATED: JULY 12, 2001, PREPARED BY: MILONE & MACBROOM"
- E. "CONNECTICUT STATE HIGHWAY DEPARTMENT RIGHT OF WAY TOWN OF BLOOMFIELD
SUMSBURY MOUNTAIN ROAD FROM THE WEST HARTFORD TOWN LINE NORTHWESTERLY
TO WEST STREET, ROUTE NO. 115, SCALE: 1" = 40', DATE: NOV. 28, 1930 SHEET
PREPARED BY: MILONE & MACBROOM"
5. TOTAL PARCEL AREA = 580,916 sq. ft. or 13,336 acres
6. HORIZONTAL DATUM BASED ON N.A.D. OF 1983.
7. VERTICAL DATUM BASED ON N.A.V.D. OF 1988.
8. PROPERTY MAY BE BENEFITED AND/OR BURDENED BY RECORDED AND/OR UNRECORDED EASIES

THIS DOCUMENT AND COPIES THEREOF ARE VALID ONLY IF THEY BEAR THE
SIGNATURE AND EMBOSSED SEAL OF THE DESIGNATED LICENSED PROFESSIONAL.
UNAUTHORIZED ALTERATIONS TO THIS PLAN RENDER THE DECLARATION HEREON NULL AND VOID
VALID ONLY ON MAPS BEARING EMBOSSED SURVEYOR'S SEAL

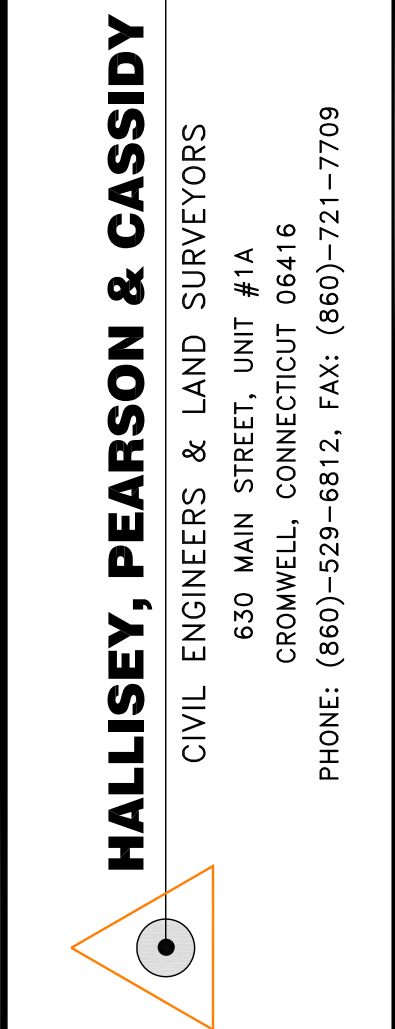


**FOR PROPERTY LOCATED AT
#391 SIMSBURY ROAD (RT. #185), #17 & #21R WATKINS ROAD AND
BLOOMFIELD, CONNECTICUT**

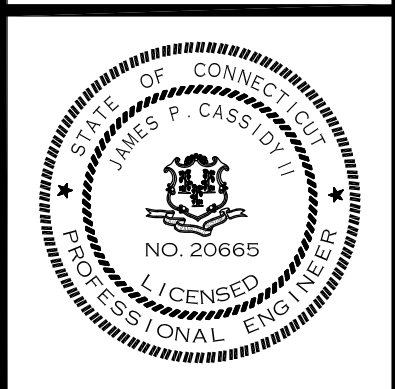

LEGEND

EXISTING PROPERTY LINE EXISTING EDGE OF PAVEMENT  I.P. FND.  L.P.I.P. FND.  C.H.S. FND.  C.H.D. FND.  EXISTING TREE LINE  T.P. #  EXISTING BIT. CURB  SOIL TEST LOCATION  EXISTING FENCE	PROPOSED TREE LINE PROPOSED BIT. CURB  AREA OF LIGHT DUTY PAVEMENT  PROPOSED CONCRETE  PROPOSED SNOW STORAGE  LIMITS OF UPLAND REVIEW AREA  LIMITS OF DELINEATED WETLANDS  LIMITS OF WETLANDS PER MAP REF. "A"  PROPOSED UNIT #  PROPOSED STREET ADDRESS #
---	---

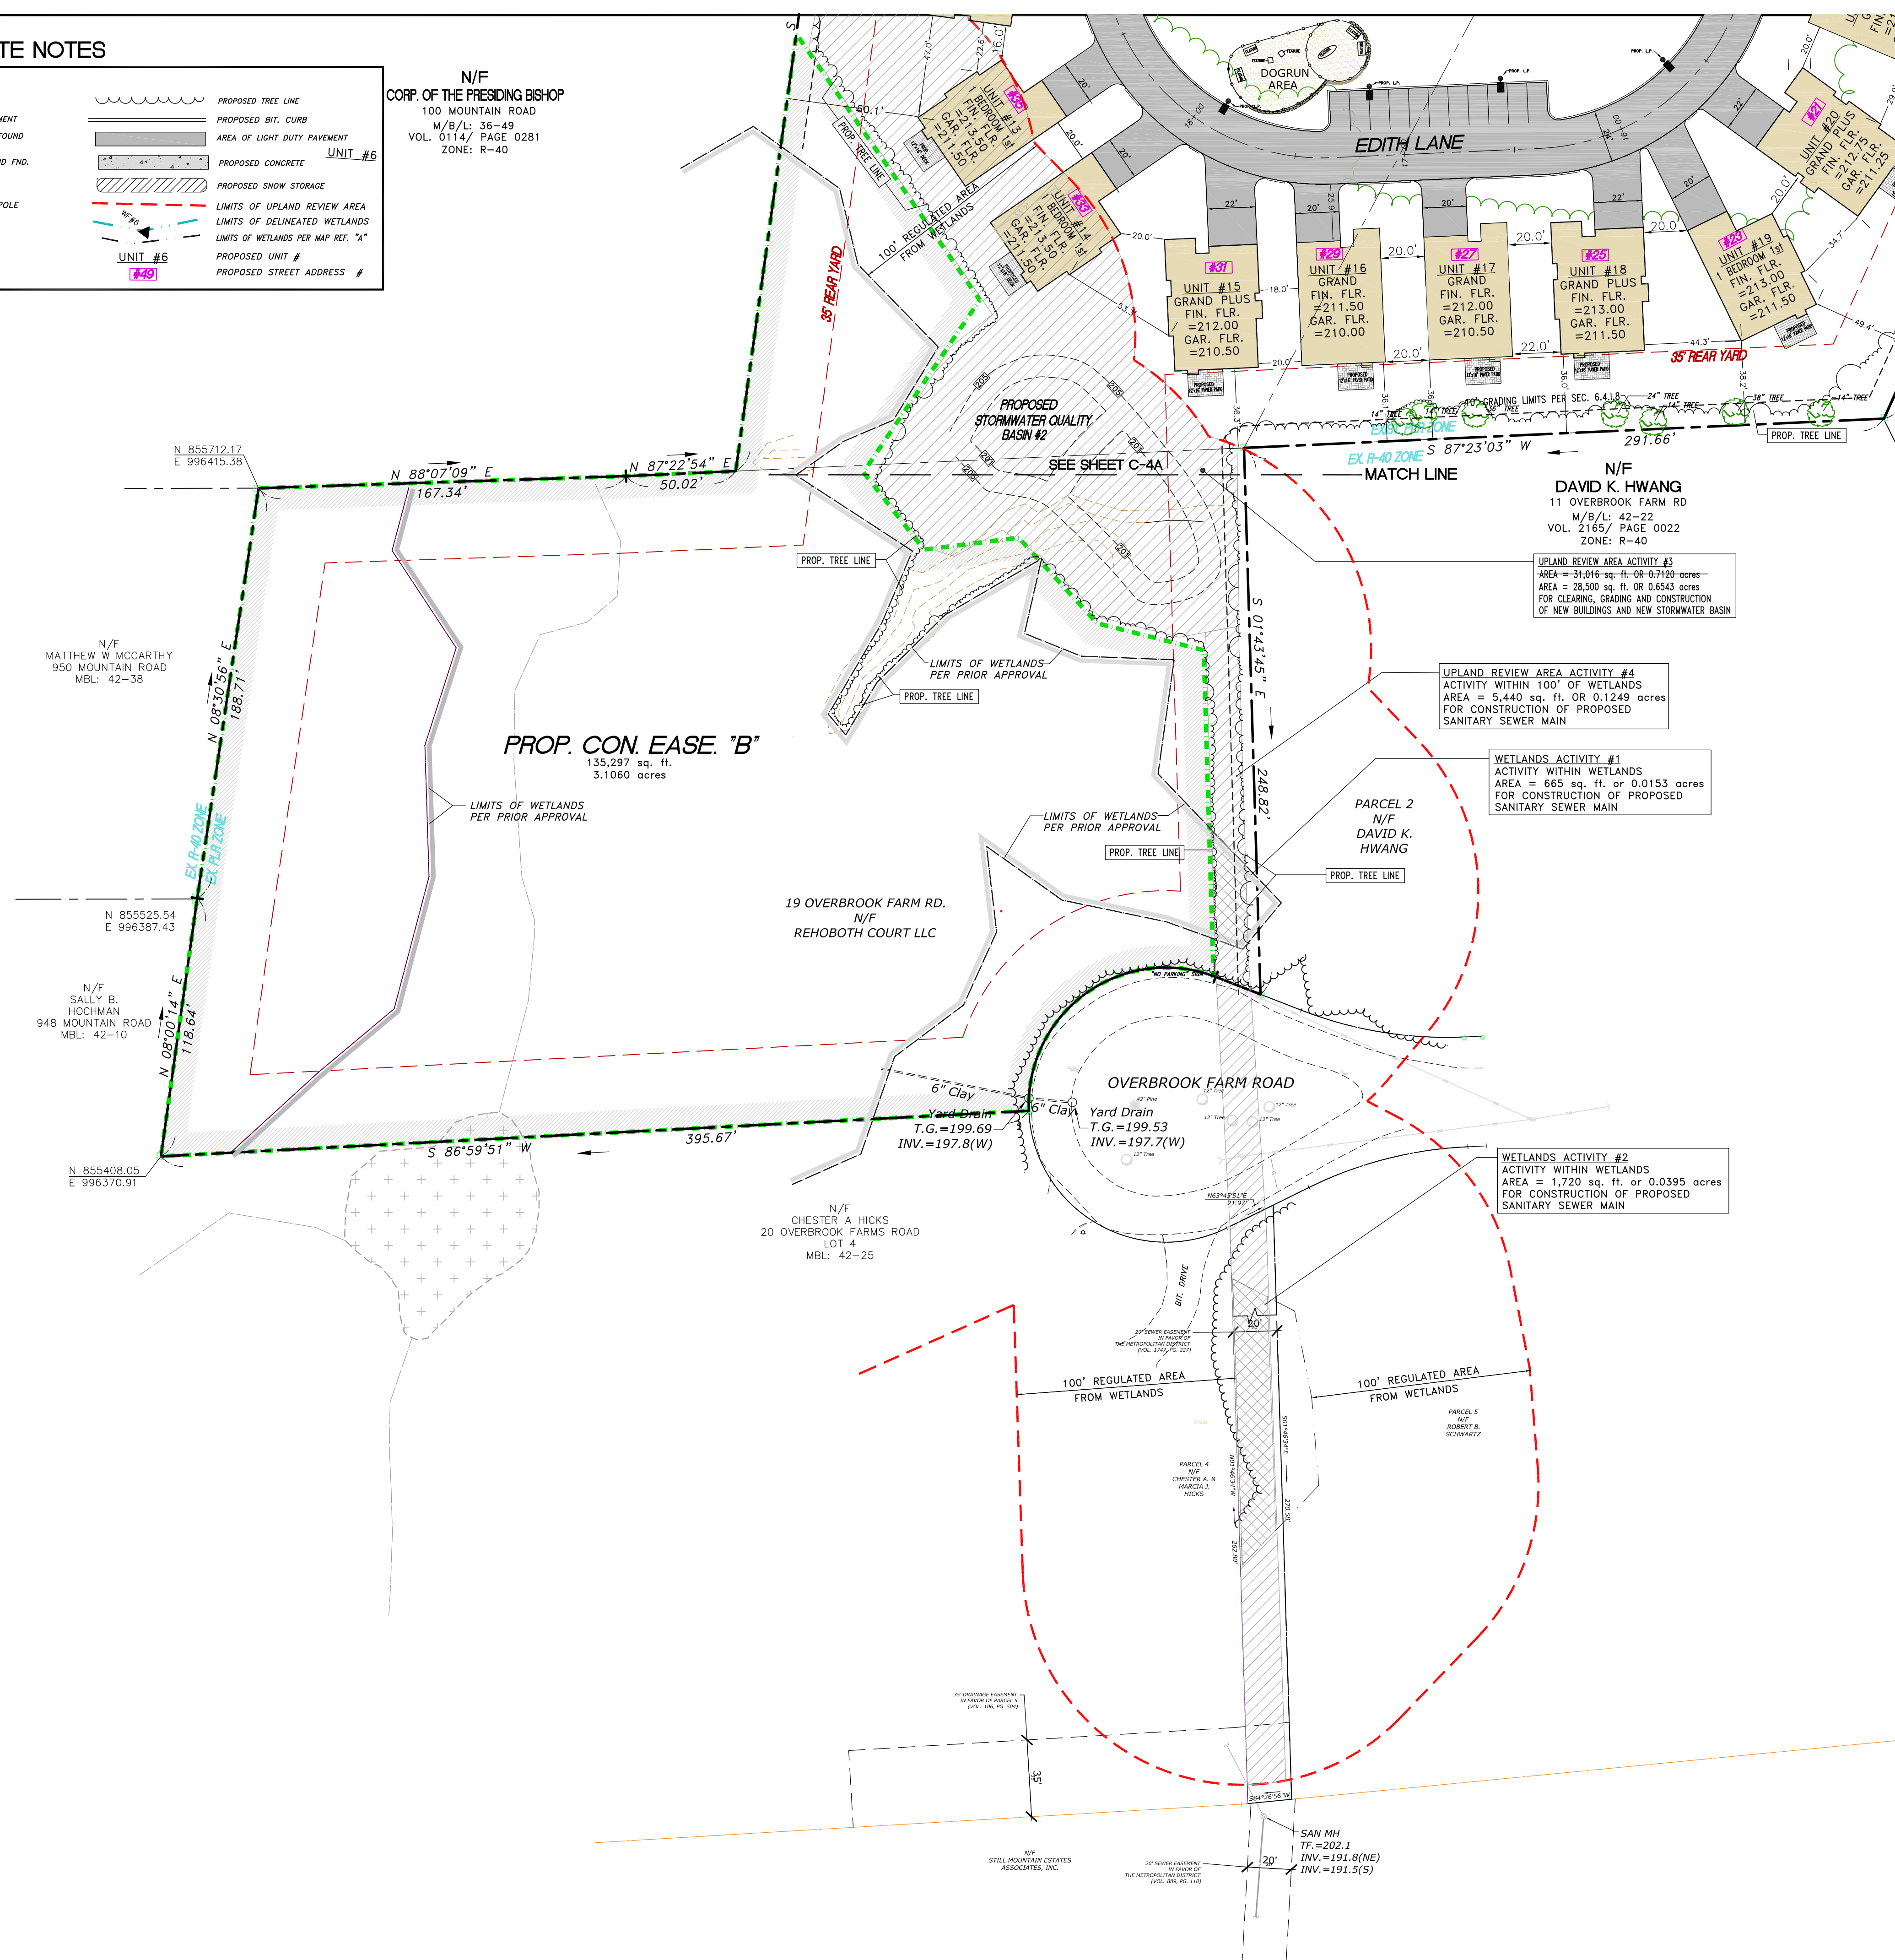

1. SURVEY NOTES:

1. SURVEY NOTES:
- This survey has been prepared pursuant to the Regulation of Connecticut State Agencies Section 20-300B-1 Through 20-300B-20 and the "Standards for Surveys and Maps of the State of Connecticut" adopted by the Connecticut Association of Land Surveyors, Inc. on September 26, 1996.
- Type Of Survey is ZONING IMPROVEMENT LOCATION SURVEY-PROPOSED
- Boundary Determination Category is DEPENDENT RESURVEY
- Class of Accuracy is: HOR.- 'A-Z'
2. PROPERTY IS ZONED: EXIST. R-40 & PLR ZONE
3. PROPERTY LIES IN FLOOD ZONE 'X' & "AE (EL 184)
PER F.I.R.M. COMMUNITY MAP NO. 09003C0342F PANEL 342 OF 675 DATED: SEPT. 26, 2008.
4. MAP REFERENCES: A) "PROPERTY ADJUSTMENT TO PROPERTY LINE BETWEEN PROPERTIES OF:
ALISON M. SCHWARTZ & PETER STICH 9 & 17 WATKINS ROAD,
BLOOMFIELD, CONNECTICUT, SCALE: 1"= 40', DATED: MAY 16, 2007,
PREPARED BY: MILONE & MACBROOM"
- B) "'OVERBROOK FARMS" PROPERTY OF JULIUS ADTAR FROM BLOOMFIELD CONNN.
SCALE: 1"= 50 FEET, DATED: MAY 1947, ADDITIONS JAN, 1948, MAY 1948,
PREPARED BY: PETERSEN & HOFFMAN, INC'S"
- C) "PROPERTY OF LESLIE E. WATKINS & MARION S. WATKINS, WATKINS ROAD
BLOOMFIELD CONNECTICUT, SCALE: 1"= 50', DATED: OCTOBER 1958,
PREPARED BY: HAROLD R. SANDERSON, C.E. & L.S."
- D) "PROPERTY/TOPOGRAPHIC SURVEY PROPERTY OF: PETER STICH ASSOCIATES, INC.
17 WATKINS ROAD & OVERLOOK FRAMS ROAD, BLOOMFIELD, CONNECTICUT
SCALE: 1"= 40', DATED: JULY 12, 2001, PREPARED BY: MILONE & MACBROOM"
- E) "CONNECTICUT STATE HIGHWAY DEPARTMENT RIGHT OF WAY TOWN OF BLOOMFIELD
SINIBURY MOUNTAIN ROAD FROM THE WEST HARTFORD TOWN LINE NORTHWESTERLY
TO WEST STREET, ROTE NO. 115, SCALE: 1"= 40', DATE: NOV. 28, 1930 SHEET #2 OF 2"
5. TOTAL PARCEL AREA= 580,916 sq. ft. or 13,3360 acres
6. HORIZONTAL DATUM BASED ON N.A.D. OF 1983.
8. PROPERTY MAY BE BENEFITED AND/OR BURDENED BY RECORDED AND/OR UNRECORDED EASEMENTS.

TO MY KNOWLEDGE AND BELIEF, THIS MAP IS SUBSTANTIALLY CORRECT AS
NOTED HEREON:


PAUL A. HALLISEY, LS LIC. NO. 7761 JAN. 30, 2024
DATE

THIS DOCUMENT AND COPIES THEREOF ARE VALID ONLY IF THEY BEAR THE
SIGNATURE AND EMBOSSED SEAL OF THE DESIGNATED LICENSED PROFESSIONAL.
UNAUTHORIZED ALTERATIONS TO THIS PLAN RENDER THE DECLARATION HEREON NULL AND VOID
VALID ONLY ON MAPS BEARING EMBOSSED SURVEYOR'S SEAL.

**CONING IMPROVEMENT LOCATION SURVEY-PROPOSED
8 SITE LAYOUT PLAN
PLANNED LUXURY RESIDENTIAL DEVELOPMENT
EDITH LANE
PREPARED FOR
T & M HOMES
FOR PROPERTY LOCATED AT
#195, #17 & #21R WATKINS ROAD AND #19 OVERBROOK FA
BLOOMFIELD, CONNECTICUT**


**FOR PROPERTY LOCATED AT
#391 SIMSBURY ROAD (RT. #185), #17 & #21R WATKINS ROAD AND #19 OVERBROOK FARM ROAD
BLOOMFIELD, CONNECTICUT**

HALLISEY, PEARSON & CASSIDY
CIVIL ENGINEERS & LAND SURVEYORS

CIVIL ENGINEERS & LAND SURVEYORS
630 MAIN STREET, UNIT #1A
CROWWELL, CONNECTICUT 06416
PHONE: (860)-529-6812, FAX: (860)-721-7709


SCALE: 1"= 40'	CHECKED BY: JPC
DATE: AUG. 02, 2024	DRAWN BY: JMP
JOB No.: 3513	ACAD FILE: 3513-Z1
SHEET: C-4B	OF: 4B
REVISIONS: NOV. 15, 2024 PER TOWN COMMENT NOV. 15, 2024 PER TOWN COMMENT #1005 NOV. 24, 2024 PER TOWN COMMENT NOV. 24, 2024 PER TOWN COMMENT DEC. 09, 2024 PER TOWN COMMENT DEC. 09, 2024 PER TOWN COMMENT DEC. 09, 2024 PER TOWN COMMENT	



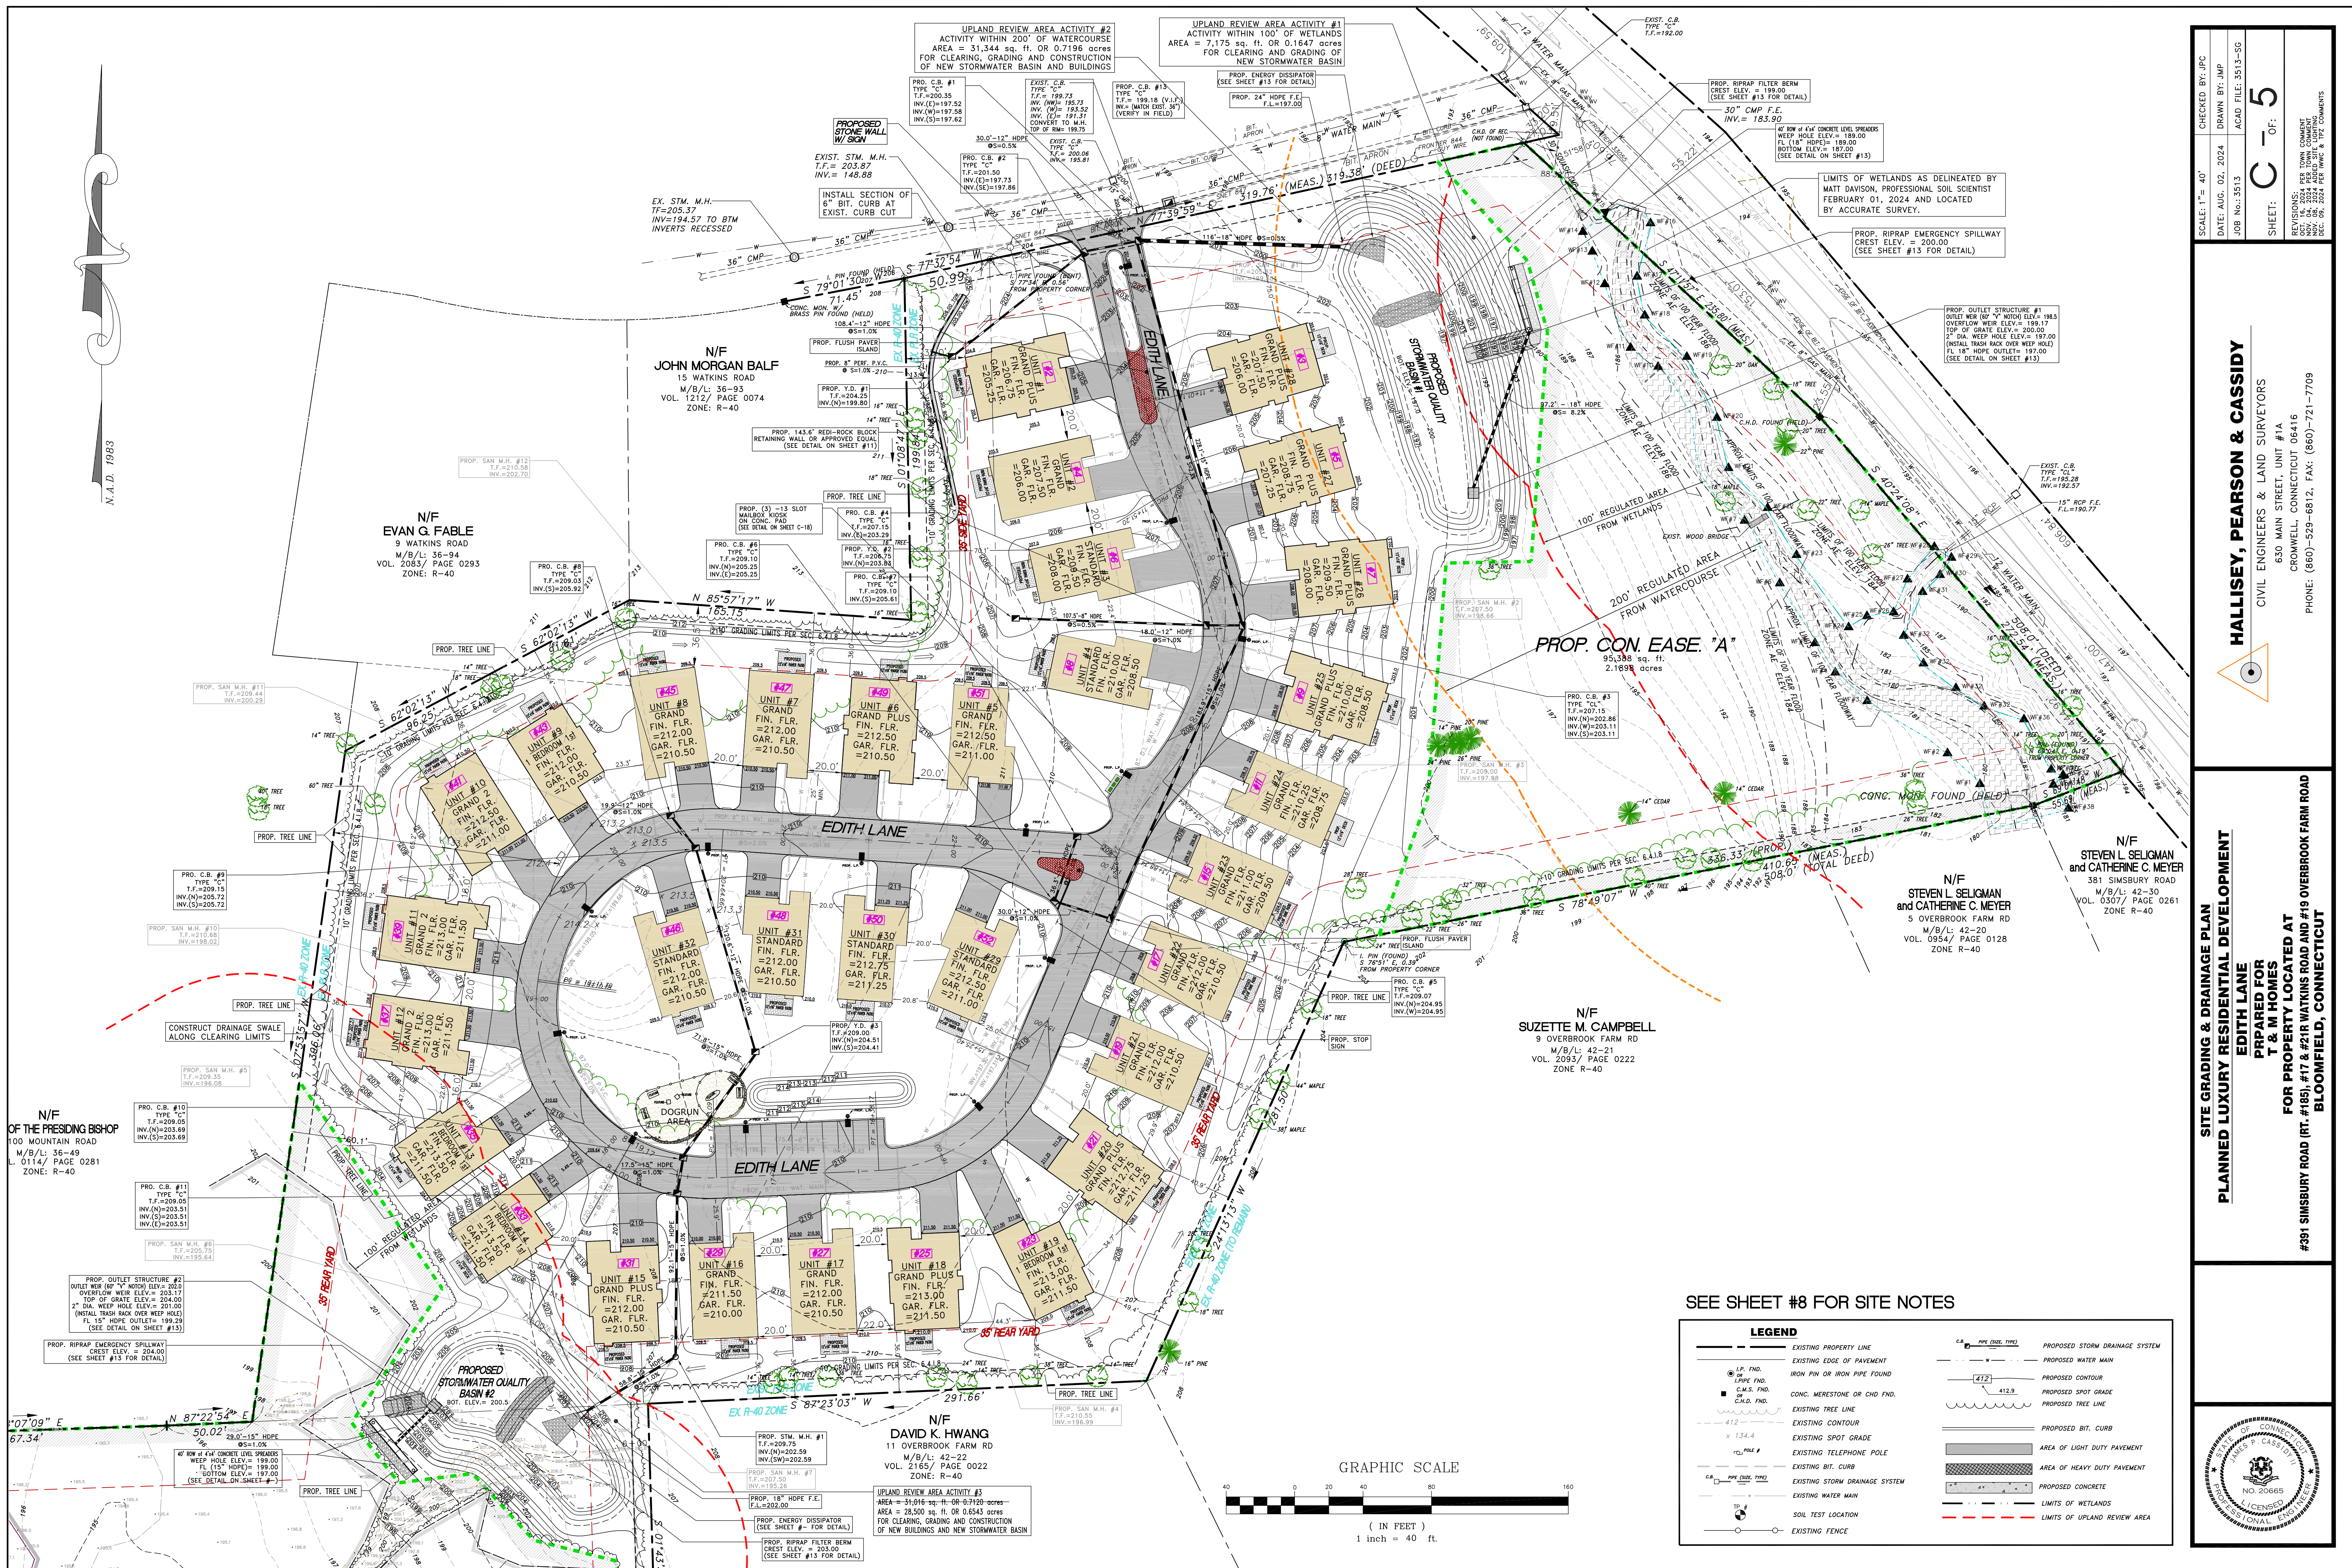

HALLISEY, PEARSON & CASSIDY
CIVIL ENGINEERS & LAND SURVEYORS
630 MAIN STREET, UNIT #1A
CROWELL, CONNECTICUT 06416
PHONE: (860)-529-6812, FAX: (860)-721-7709

SITE GRADING & DRAINAGE PLAN
PLANNED LUXURY RESIDENTIAL DEVELOPMENT
EDITH LANE
PREPARED FOR
T & M HOMES
FOR PROPERTY LOCATED AT
#391 SIMSBURY ROAD (RT #185), #17 & #21R WATKINS ROAD AND #19 OVERBROOK FARM ROAD
BLOOMFIELD, CONNECTICUT

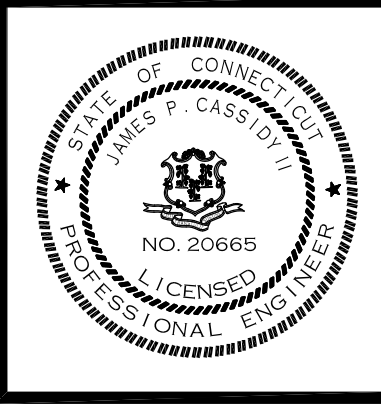

CHECKED BY: JPC
DATE: AUG. 02, 2024
JOB No.: 3513
ACAD FILE: 3513-SG
SHEET: 5 OF 5
REVISIONS:
1. 12/10/2024 PLS TOWN COMMENT
2. 12/10/2024 PLS TOWN COMMENT
3. 12/10/2024 PLS TOWN COMMENT
4. 12/10/2024 PLS TOWN COMMENT

1. SEE THIS PLAN SHEET FOR ADDITIONAL SITE PLAN AND GENERAL NOTES.

- GENERAL NOTES
1. THE CONTRACTOR SHALL VERIFY ALL SITE CONDITIONS IN THE FIELD AND CONTACT THE SITE ENGINEER AND ARCHITECT IF THERE ARE ANY QUESTIONS OR CONFLICTS REGARDING THE CONSTRUCTION DOCUMENTS AND/OR FIELD CONDITIONS.
2. DO NOT INTERRUPT EXISTING UTILITIES SERVICING FACILITIES OCCUPIED AND USED BY THE OWNER OR OTHERS DURING OCCUPIED HOURS EXCEPT WHEN SUCH INTERRUPTIONS HAVE BEEN AUTHORIZED IN WRITING BY THE OWNER AND THE LOCAL MUNICIPALITIES. INTERRUPTIONS SHALL ONLY OCCUR AFTER ACCEPTABLE TEMPORARY SERVICE HAS BEEN PROVIDED.

4. THE CONTRACTOR SHALL PROVIDE RECORD DRAWINGS OF ALL CONSTRUCTION (INCLUDING UNDERGROUND UTILITIES) TO THE OWNER AT THE END OF CONSTRUCTION.

5. THE ARCHITECT OR ENGINEER IS NOT RESPONSIBLE FOR SITE SAFETY MEASURES TO BE EMPLOYED DURING CONSTRUCTION. THE ARCHITECT AND ENGINEER HAVE NO CONTRACTUAL DUTY TO CONTROL THE SAFEST METHODS OR MEANS OF THE WORK, JOB SITE RESPONSIBILITIES, SUPERVISION OR TO SUPERVISE SAFETY AND DOES NOT VOLUNTARILY ASSUME ANY SUCH DUTY OR RESPONSIBILITY.

7. DO NOT SCALE DRAWINGS. DIMENSIONS GOVERN OVER SCALED DIMENSIONS.

30. THE CONTRACTOR MAY SUBSTITUTE MASONRY STRUCTURES FOR PRECAST STRUCTURES IF APPROVED BY THE SITE ENGINEER AND ALLOWED BY THE TOWN ENGINEER OR BY GOVERNING AUTHORITY.

THE FOLLOWING PROCEDURES WILL BE IMPLEMENTED CONTINUALLY BY THE OWNER

5. TRASH COLLECTION: ALL TRASH WILL BE COLLECTED ON A REGULAR BASIS AND DISPOSED OF LEGALLY OFF-SITE

EROSION CONTROL NOTES

SEDIMENT & EROSION CONTROL NARRATIVE
THE SEDIMENT AND EROSION CONTROL PLAN WAS DEVELOPED TO PROTECT THE EXISTING ROADWAY AND STORM DRAINAGE SYSTEMS, ADJACENT PROPERTIES, AND THE WETLAND AREA FROM SURFACE RUNOFF AND EROSION. A CONSTRUCTION SEQUENCE IS PROVIDED TO PROVIDE SURFACE RUNOFF CONTROLS PRIOR TO THE PROJECT CONSTRUCTION BEGINNING.

PROJECT OVERVIEW:

This project will consist of the development of a property located on the southerly side of Watkins Road, 400' west of the intersection of Simsbury Road. The development of this site will consist of one (32) single family planned unit development.. The total building footprint area will be 69,482 sq. ft. Associated with the development of this new buildings, there will be a main access road to provide a driveway to each unit. Each unit will have (2) driveway parking spaces & (2) garage spaces.

The proposed buildings will to be serviced by public sewers and public water supply. All other utilities such as electric, telephone, cable & natural gas service will be provided by the existing services adjacent to the project site and shall be located underground. More detailed design information regarding the proposed utilities can be obtained from the site plans. The storm water management system for this site has been designed utilizing Best Management Practices (BMPs) to provide water quality measures, while attenuating peak flows to prevent increases in the predevelopment runoff rates to the wetlands areas and watercourses to the north and south of this site. The overall storm water management system will use a hydrodynamic separator and an underground detention system, along with several other water quality measures before discharging storm water to the receiving watercourse. The goal of the storm water management design is to provide removal of total suspended solids while attenuating the post development peak runoff rates.

CONSTRUCTION SCHEDULE

THE ANTICIPATED STARTING DATE FOR CONSTRUCTION IS WINTER 2024/2025 WITH COMPLETION ANTICIPATED SUMMER 2026. APPROPRIATE EROSION CONTROL MEASURES AS DESCRIBED HEREIN, SHALL BE INSTALLED BY THE CONTRACTOR PRIOR TO THE COMMENCEMENT OF ALL CONSTRUCTION ACTIVITY.

CONTINGENCY EROSION PLAN

THE CONTRACTOR SHALL INSTALL ALL SPECIFIED EROSION CONTROL MEASURES AND WILL BE REQUIRED TO MAINTAIN THEM IN THEIR INTENDED FUNCTIONING CONDITION. THE AGENTS OF THE DIRECTOR OF PUBLIC WORKS, INLAND WETLANDS AGENCY AND/OR SITE ENGINEER SHALL HAVE THE AUTHORITY TO REQUIRE SUPPLEMENTAL MAINTENANCE OR ADDITIONAL MEASURES IF FIELD CONDITIONS ARE ENCOUNTERED BEYOND WHAT WOULD NORMALLY BE ANTICIPATED.

CONSTRUCTION SEQUENCE

THE FOLLOWING CONSTRUCTION SEQUENCE IS RECOMMENDED:

- CONTACT TOWN OF BLOOMFIELD AGENT AT LEAST FORTY-EIGHT (48) HOURS PRIOR TO COMMENCEMENT OF ANY CLEARING, DEMOLITION, CONSTRUCTION OR REGULATED ACTIVITY ON THIS PROJECT. A PRE-CONSTRUCTION MEETING WITH LOCAL AND/OR STATE OFFICIALS NEEDS TO BE HELD PRIOR TO THE START OF CONSTRUCTION
- CLEARING LIMITS SHALL BE PHYSICALLY MARKED IN THE FIELD AND APPROVED BY THE TOWN OF BLOOMFIELD WETLANDS AGENT PRIOR TO THE START OF WORK ON THE SITE. INSTALL TREE PROTECTION AND PERIMETER SILT FENCE & HAY BALE SEDIMENT BARRIERS.
- CONSTRUCT TRACKING PADS AT ENTRANCES AND WRAP FILTER FABRIC AROUND GRATE OF CATCH BASINS OR INSTALL SILT SACKS ON CATCH BASIN INLETS ON OFF SITE ROADS. INSTALL SILT FENCE AT PERIMETER OF PROPOSED SITE DISTURBANCE AND INSTALL ALL EROSION CONTROL MEASURES AND TREE PROTECTION INDICATED ON THESE PLANS. INSTALL SEDIMENT TRAPS AND INSTALL SEDIMENT BASINS IN REQUIRED AT LOW AREAS OF SITE OR AS ORDERED BY THE ENGINEER OR AS SHOWN ON THESE PLANS.
- CLEAR AND GRUB SITE. STOCK PILE CHIPS. STRIP AND STOCKPILE TOPSOIL.
- INSTALL ADDITIONAL SILT FENCE AS REQUIRED, CONSTRUCT TEMPORARY DIVERSION BERMS AND SEDIMENT TRAPS.
- CONTINUE EARTHWORK. CONSTRUCT FILL SLOPE. INSTALL ADDITIONAL EROSION CONTROL AS REQUIRED. TOPSOIL AND SEED SLOPES WHICH HAVE ACHIEVED FINAL SITE GRADING.
- CONSTRUCTION STAKING OF ALL BUILDING CORNERS, UTILITIES, ACCESS DRIVES, AND PARKING AREAS.
- ROUGH GRADING.
- INSTALLATION OF STORM DRAINAGE.
- FOUNDATION CONSTRUCTION. BEGIN SUPERSTRUCTURE.
- REMOVE SEDIMENT FROM BEHIND SILT FENCES, AND FROM SEDIMENTATION BASINS AS REQUIRED. REMOVAL SHALL BE ON A PERIODIC BASIS (EVERY SIGNIFICANT RAINFALL). INSPECTION OF EROSION CONTROL MEASURES SHALL BE ON A WEEKLY BASIS. SEDIMENT COLLECTED SHALL BE DEPOSITED AND SPREAD EVENLY UPLAND ON SLOPES DURING CONSTRUCTION.
- INSTALL SANITARY LATERAL, WATER SERVICE AND ALL OTHER UTILITIES. COMPLETE STORM SEWERS.
- INSTALL SITE LIGHTING.
- FINISH GRADING AND CONSTRUCT PARKING AREA SUBGRADE.
- PAVING OF PARKING AREAS AND DRIVEWAYS
- FINAL GRADING OF SLOPE AREAS.
- PLACE 4" TOPSOIL ON SLOPES AFTER FINAL GRADING IS COMPLETED. FERTILIZE SEED AND MULCH. SEED MIXTURE TO BE INSTALLED APRIL 11 TO JUNE 1 OR AUGUST 15 TO OCTOBER 1 USE EROSION CONTROL BLANKETS AS REQUIRED OR ORDERED FOR SLOPES GREATER THAN 3:1. FOR TEMPORARY STABILIZATION BEYOND SEEDING DATES USE ANNUAL RYE AT 4.0 LBS/1,000 S.F. FERTILIZE WITH 10-10-10 AT 1.0 LBS. OF NITROGEN PER 1,000 S.F. AND LIME AT 100 LBS/1,000 S.F. (MAX.).
- CONSTRUCT STORM WATER QUALITY BASINS AND FINAL OUTLET.
- LANDSCAPE ISLANDS AND PERIMETER AREAS. INSTALL SIGNING AND PAVEMENT MARKINGS.
- UPON DIRECTION OF THE TOWN OF BLOOMFIELD AGENT, EROSION AND SEDIMENT CONTROL MEASURES SHALL BE REMOVED FOLLOWING STABILIZATION OF THE SITE.

SEQUENCE OF OPERATIONS

OPERATION I – CLEARING AND GRUBBING

- ALL SEDIMENTATION AND EROSION CONTROL MEASURES, INCLUDING THE CONSTRUCTION OF THE TEMPORARY SEDIMENT TRAPS AND ANTI-TRACKING PADS, WILL BE INSTALLED PRIOR TO THE START OF CLEARING AND GRUBBING AND DEMOLITION OPERATIONS.
- FOLLOWING INSTALLATION OF ALL SEDIMENTATION AND EROSION CONTROL MEASURES, THE CONTRACTOR SHALL NOT PROCEED WITH OPERATION II UNTIL THE ENGINEER HAS INSPECTED AND APPROVED ALL INSTALLATIONS.
- THE CONTRACTOR SHALL TAKE EXTREME CARE DURING OPERATION I, SO AS NOT TO DISTURB UNPROTECTED WETLAND AREAS OR SEDIMENTATION AND EROSION CONTROL STRUCTURES.

OPERATION II – ROUGH GRADING

- DURING THE REMOVAL AND/OR PLACEMENT OF EARTH AS INDICATED ON THE SITE PLAN, TOPSOIL SHALL BE STRIPPED AND APPROPRIATELY STOCKPILED FOR REUSE.
- ALL STOCKPILED TOPSOIL SHALL BE SEEDED, MULCHED WITH HAY, AND ENCLOSED BY A SILTATION FENCE.

OPERATION III – FILLING

- PRIOR TO FILLING, ALL SEDIMENTATION AND EROSION CONTROL STRUCTURES SHALL BE PROPERLY IMPLEMENTED, MAINTAINED AND FULLY INSTALLED, AS DIRECTED BY THE ENGINEER AND AS SHOWN ON THIS PLAN.
- ALL FILL MATERIAL ADJACENT TO ANY WETLAND AREAS SHALL BE GOOD QUALITY, WITH LESS THAN 5% FINES PASSING THROUGH A #200 SIEVE (BANK RUN), SHALL BE PLACED IN MAXIMUM ONE FOOT LIFTS, AND SHALL BE COMPACTED TO 95% MAX. DRY DENSITY MODIFIED PROCTOR OR AS SPECIFIED IN CONTRACT SPECIFICATIONS.
- AS GENERAL GRADING OPERATIONS PROGRESS, THE TEMPORARY DIVERSION DITCHES SHALL BE RAISED OR LOWERED, AS NECESSARY, TO DIVERT SURFACE RUNOFF TO THE BASINS.

OPERATION IV – PLACEMENT OF DRAINAGE STRUCTURES, UTILITIES, AND BUILDING CONSTRUCTION.

- STAKED SILT FENCES SHALL BE INSTALLED AT THE DOWNHILL SIDES OF BUILDING EXCAVATIONS, DEWATERING PUMP DISCHARGES, AND UTILITY TRENCH MATERIAL STOCKPILES.

OPERATION V – FINAL GRADING AND PAVING

- ALL INLET AND OUTLET PROTECTION SHALL BE PLACED AND MAINTAINED AS DISCUSSED IN OPERATION IV.
- NO CUT OR FILL SLOPES SHALL EXCEED 2:1 EXCEPT WHERE STABILIZED BY ROCK FACED EMBANKMENTS OR EROSION CONTROL BLANKETS, JUTE MESH AND VEGETATION. ALL SLOPES SHALL BE SEEDED, AND THE ROAD SHOULDER AND BANKS WILL BE STABILIZED IMMEDIATELY UPON COMPLETION OF FINAL GRADING UNTIL TURF IS ESTABLISHED.
- PAVEMENT BASE COURSES SHALL BE INSTALLED OVER AREAS TO BE PAVED AS SOON AS FINAL SUB-GRADES ARE ESTABLISHED AND UNDERGROUND UTILITIES HAVE BEEN INSTALLED.
- CONSTRUCT PAVEMENT, PLACE TOPSOIL, FINAL SEED, MULCH AND LANDSCAPING.
- REMOVE ALL TEMPORARY EROSION CONTROL DEVICES ONLY AFTER ALL AREAS HAVE BEEN PAVED AND/OR GRASS HAS BEEN WELL ESTABLISHED AND THE SITE HAS BEEN INSPECTED AND APPROVED BY THE TOWN OR GOVERNING WETLAND AGENCY.

SEQUENCE FOR INSTALLATION OF SOIL EROSION & SEDIMENTATION CONTROL MEASURES

PHASE 1

- ERECT SILTATION FENCES, SEDIMENT TRAPS, DIVERSION DITCHES, AND ANTI-TRACKING PAD.

- STRIP TOPSOIL AND STOCKPILE.

- PERFORM CLEARING AND GRUBBING ACTIVITIES, AND DEMOLITION.

- STABILIZE STOCK PILE.

PHASE 2

- INSPECT AND MAINTAIN SEDIMENTATION AND EROSION CONTROL STRUCTURES.

- ROUGH GRADING.

PHASE 3

- INSPECT AND MAINTAIN SEDIMENTATION AND EROSION CONTROL STRUCTURES.

- PERFORM FILLING ACTIVITIES.

PHASE 4

- INSPECT AND MAINTAIN SEDIMENTATION AND EROSION CONTROL STRUCTURES.

- CONSTRUCT DRAINAGE STRUCTURES. CONSTRUCT DIVERSION BERMS, RIP RAPPED LINED DITCHES AND SEDIMENTATION BASINS.

PHASE 5

- INSPECT AND MAINTAIN SEDIMENTATION AND EROSION CONTROL STRUCTURES.

- PERFORM FINAL GRADING AND PAVING.

PHASE 6

- INSPECT AND MAINTAIN SEDIMENTATION AND EROSION CONTROL STRUCTURES.

- RESPREAD TOPSOIL.

- LIME, FERTILIZE, AND SEED.

- MULCH.

- FINAL COVER.

PHASE 7

- MAINTAIN SILTATION FENCES UNTIL COVER IS COMPLETELY STABILIZED.

- PERFORM FINAL INSPECTION.

- REMOVE SILTATION FENCES, CLEAN, AND RESTORE ALL AREAS.

INSTALLATION OF SEDIMENTATION AND EROSION CONTROL MEASURES

I. SILTATION FENCE

- DIG A SIX INCH TRENCH ON THE UPHILL SIDE OF THE DESIGNATED FENCE LINE LOCATION.

- POSITION THE POST AT THE BACK OF THE TRENCH (DOWNHILL SIDE), AND HAMMER THE POST AT LEAST 1.5 FEET INTO THE GROUND.

- LAY THE BOTTOM SIX INCHES OF THE FABRIC IN THE TRENCH TO PREVENT UNDERMINING BY STORM WATER RUN-OFF.

- BACKFILL THE TRENCH AND COMPACT.

OPERATION AND MAINTENANCE OF SEDIMENTATION AND EROSION CONTROL MEASURES

I. SILTATION FENCE

- ALL SILTATION FENCES SHALL BE INSPECTED AS A MINIMUM WEEKLY OR AFTER EACH RAINFALL. ALL DETERIORATED FABRIC AND DAMAGED POSTS SHALL BE REPLACED AND PROPERLY REPOSITIONED IN ACCORDANCE WITH THIS PLAN.

- SEDIMENT DEPOSITS SHALL BE REMOVED FROM BEHIND THE FENCE WHEN THEY EXCEED A HEIGHT OF ONE FOOT.

II. SEDIMENT TRAPS/BASINS

- CONTRACTOR TO KEEP WEEKLY CHECKLIST LOGS FOR INSPECTIONS OF ALL SEDIMENT AND EROSION CONTROL DEVICES AND HAVE THEM READILY AVAILABLE ON-SITE AT ALL TIMES FOR INSPECTION BY DEEP, LOCAL AUTHORITIES OR ENGINEER.

- ALL PONDS SHALL BE INSPECTED FOLLOWING EACH RAINFALL. REPAIR OF SLOPES SHALL BE PROMPTLY MADE AS NEEDED.

- SEDIMENT DEPOSITS SHALL BE REMOVED FROM PONDS WHEN THEY EXCEED A HEIGHT OF ONE FOOT.

- SEDIMENT SHALL BE DISPOSED OF ON-SITE OR AS DIRECTED BY THE ENGINEER AND LOCAL GOVERNING OFFICIALS.

EROSION AND SEDIMENT CONTROL PLAN

- SILTATION FENCE WILL BE INSTALLED AT ALL CULVERT OUTLETS AND ALONG THE TOE OF ALL CRITICAL CUT AND FILL SLOPES.

- CATCH BASINS WILL BE PROTECTED WITH SILT SACKS OR SHAY BALES THROUGHOUT THE CONSTRUCTION PERIOD AND UNTIL ALL DISTURBED AREAS ARE THOROUGHLY STABILIZED.

- ALL EROSION AND SEDIMENT CONTROL MEASURES WILL BE INSTALLED IN ACCORDANCE WITH THE STANDARDS AND SPECIFICATIONS OF THE EROSION AND SEDIMENT CONTROL HANDBOOK LATEST EDITION.

- EROSION AND SEDIMENT CONTROL MEASURES WILL BE INSTALLED PRIOR TO CONSTRUCTION WHENEVER POSSIBLE.

- ALL CONTROL MEASURES WILL BE MAINTAINED IN EFFECTIVE CONDITION THROUGHOUT THE CONSTRUCTION PERIOD.

- ADDITIONAL CONTROL MEASURES WILL BE INSTALLED DURING THE CONSTRUCTION PERIOD, IF NECESSARY OR REQUIRED.

- SEDIMENT REMOVED FROM CONTROL STRUCTURES WILL BE DISPOSED IN A MANNER WHICH IS CONSISTENT WITH THE INTENT OF THE PLAN.

- T & M HOMES IS THE PERMITEE RESPONSIBLE FOR IMPLEMENTING THIS EROSION AND SEDIMENT CONTROL PLAN. THIS RESPONSIBILITY INCLUDES THE INSTALLATION AND MAINTENANCE OF CONTROL MEASURES, INFORMING ALL PARTIES ENGAGED ON THE CONSTRUCTION SITE OF THE REQUIREMENTS AND OBJECTIVES OF THE PLAN, NOTIFICATION OF THE BLOOMFIELD WETLANDS ENFORCEMENT OFFICER OR GOVERNING AUTHORITY OF THE TRANSFER OF THIS RESPONSIBILITY AND FOR CONVEYING A COPY OF THE EROSION AND SEDIMENT CONTROL PLAN IF THE TITLE TO THE LAND IS TRANSFERRED.

EROSION AND SEDIMENT CONTROL PLAN SEDIMENT AND EROSION CONTROL NOTES

- THE DRAWING IS ONLY INTENDED TO DESCRIBE THE SEDIMENT AND EROSION CONTROL TREATMENT FOR THIS SITE. SEE SEDIMENT AND EROSION CONTROL DETAILS AND CONSTRUCTION SEQUENCE. REFER TO SITE PLAN FOR GENERAL INFORMATION AND OTHER PLANS FOR APPROPRIATE INFORMATION.

- T&M HOMES IS THE PERMITEE RESPONSIBLE FOR IMPLEMENTING THIS SEDIMENT AND EROSION CONTROL PLAN. THIS RESPONSIBILITY INCLUDES THE PROPER INSTALLATION AND MAINTENANCE OF CONTROL MEASURES, INFORMING ALL PARTIES ENGAGED WITH CONSTRUCTION ON THE SITE OF THE REQUIREMENTS AND OBJECTIVES OF THIS PLAN, INFORMING THE GOVERNING AUTHORITY OR INLAND WETLANDS AGENCY OF ANY TRANSFER OF THIS RESPONSIBILITY, AND FOR CONVEYING A COPY OF THE SEDIMENT & EROSION CONTROL PLAN IF THE TITLE TO THE LAND IS TRANSFERRED.

- THE CONTRACTOR SHALL CONSTRUCT ALL SEDIMENT AND EROSION CONTROLS IN ACCORDANCE WITH THE CONNECTICUT GUIDELINES FOR SOIL EROSION AND SEDIMENT CONTROL, LATEST EDITION IN ACCORDANCE WITH THE CONTRACT DOCUMENTS, AND AS DIRECTED BY THE TOWN OF BLOOMFIELD. THE CONTRACTOR SHALL KEEP A COPY OF THE GUIDELINES ON-SITE FOR REFERENCE DURING CONSTRUCTION.

- ADDITIONAL AND/OR ALTERNATIVE SEDIMENT AND EROSION CONTROL MEASURES MAY BE INSTALLED DURING THE CONSTRUCTION PERIOD IF FOUND NECESSARY BY THE CONTRACTOR, OWNER, SITE ENGINEER, TOWN OFFICIALS, OR ANY GOVERNING AGENCY. THE CONTRACTOR SHALL CONTACT THE OWNER AND APPROPRIATE GOVERNING AGENCIES FOR APPROVAL IF ALTERNATIVE CONTROLS OTHER THAN THOSE SHOWN ON THE PLANS ARE PROPOSED.

- THE CONTRACTOR SHALL INSPECT ALL SEDIMENT AND EROSION CONTROLS BEFORE AND AFTER EACH STORM, OR AT LEAST WEEKLY, TO VERIFY THAT THE CONTROLS ARE OPERATING PROPERLY AND MAKE REPAIRS WHERE NECESSARY.

- THE CONTRACTOR SHALL KEEP A SUPPLY OF EROSION CONTROL MATERIAL (SILT FENCE, JUTE MESH, ETC.) ON-SITE FOR MAINTENANCE AND EMERGENCY REPAIRS.

- PROTECT EXISTING TREES THAT ARE TO BE SAVED BY FENCING AT THE DRIP LINE FOR AS SHOWN WITH SNOW FENCE, ORANGE SAFETY FENCE, OR EQUIVALENT FENCING. ANY LIMB TRIMMING SHOULD BE DONE BEFORE CONSTRUCTION BEGINS IN THAT AREA; FENCING SHALL BE MAINTAINED AND REPAIRED DURING CONSTRUCTION.

- INSTALL PERMETER SEDIMENT CONTROLS PRIOR TO CLEARING OR CONSTRUCTION. ALL CONSTRUCTION SHALL BE CONTAINED WITHIN THE LIMIT OF DISTURBANCE, WHICH SHALL BE MARKED WITH SILT FENCE, SAFETY FENCE, RIBBONS, OR OTHER MEANS PRIOR TO CLEARING. CONSTRUCTION ACTIVITY SHALL REMAIN ON THE UPHILL SIDE OF THE SILT FENCE UNLESS WORK IS SPECIFICALLY CALLED FOR ON THE DOWNHILL SIDE OF THE FENCE.

- ANTI-TRACKING PADS SHALL BE INSTALLED AT START OF CONSTRUCTION AND MAINTAINED THROUGHOUT THE DURATION OF CONSTRUCTION. THE LOCATION OF THE TRACKING PADS MAY CHANGE AS VARIOUS PHASES OF CONSTRUCTION ARE COMPLETED.

- TOPSOIL SHALL BE STRIPPED AND STOCKPILED FOR USE IN FINAL LANDSCAPING. ALL EARTH STOCKPILES SHALL HAVE SILT FENCE AROUND THE LIMIT OF PILE. PILES SHALL BE TEMPORARILY SEEDED IF PILE IS TO REMAIN IN PLACE FOR MORE THAN 2 MONTHS.

- SEDIMENTATION BASINS SHALL PROVIDE 134 CUBIC YARDS OF SEDIMENT STORAGE PER DISTURBED ACRE CONTRIBUTING TO THE BASIN. PROVIDE BASIN VOLUMES FOR ALL DISTURBANCE ON SITE.

- COMPLY WITH REQUIREMENTS OF CCS SECTION 22A, 430B FOR STORMWATER DISCHARGE FROM CONSTRUCTION ACTIVITIES AND WITH DEEP RECORDKEEPING AND INSPECTION REQUIREMENTS.

- MINIMIZE LAND DISTURBANCES. SEED AND MULCH DISTURBED AREAS WITH TEMPORARY MIX AS SOON AS PRACTICABLE (2 WEEK MAXIMUM UNSTABILIZED PERIOD) USING PERENNIAL RYEGRASS AT 40 LBS PER ACRE. MULCH ALL CUT AND FILL SLOPES AND SWALES WITH LOOSE HAY AT A RATE OF 2 TONS PER ACRE. IF NECESSARY, REPLACE LOOSE HAY ON SLOPES WITH EROSION CONTROL BLANKETS OR JUTE CLOTH. MODERATELY GRADED AREAS, ISLANDS, AND TEMPORARY CONSTRUCTION STAGING AREAS MAY BE HYDROSEEDED WITH TACKIFIER.

- SILT FENCE AND OTHER SEDIMENT CONTROL MEASURES SHALL BE INSTALLED IN ACCORDANCE WITH DRAWINGS AND MANUFACTURER'S RECOMMENDATIONS PRIOR TO WORK IN ANY UPLAND AREAS.

- EXCAVATED MATERIAL FROM TEMPORARY SEDIMENT TRAPS MUST BE STOCKPILED ON UPHILL SIDE OF SILT FENCE.

- INSTALL SILT FENCE ACCORDING TO MANUFACTURER'S INSTRUCTION, PARTICULARLY, BURY LOWER EDGE OF FABRIC INTO GROUND. SILT FENCE SHALL BE MIRAFI ENVIROFENCE, AMOCO SILT STOP OR EQUIVALENT APPROVED BY SITE ENGINEER. FILTER FABRIC USED SHALL BE MIRAFI 100X OR EQUIVALENT.

- INSTALL TEMPORARY DIVERSION DITCHES, PLUNGE POOLS, SEDIMENT BASINS, SEDIMENT TRAPS AND DEWATERING PITS AS SHOWN AND AS NECESSARY DURING VARIOUS PHASES OF CONSTRUCTION TO CONTROL RUNOFF UNTIL UPHILL AREAS ARE STABILIZED. LOCATION OF TEMPORARY SEDIMENT BASINS WILL REQUIRE REVIEW AND APPROVAL BY THE ENGINEER AND GOVERNING OFFICIAL.

- DIRECT ALL DEWATERING PUMP DISCHARGE TO A SEDIMENT CONTROL DEVICE SUCH AS TEMPORARY PITS, SEDIMENT BASINS OR GRASS FILTERS WITHIN THE APPROVED LIMIT OF DISTURBANCE. DISCHARGE TO STORM SEWERS OR SURFACE WATERS FROM SEDIMENT CONTROLS SHALL BE CLEAR.

- BLOCK THE OPEN UPSTREAM ENDS OF DETENTION PIPE SYSTEM OUTLET CONTROL ORIFICE UNTIL SITE IS STABILIZED AND BLOCK END OF STORM SEWERS IN EXPOSED TRENCHES WITH BOARDS AND SANDBAGS AT THE END OF EACH WORKING DAY WHEN RAIN IS EXPECTED.

- SWEEP AFFECTED PORTIONS OF OFF SITE ROADS ONE OR MORE TIMES A DAY (OR LESS FREQUENTLY IF TRACKING IS NOT A PROBLEM) DURING CONSTRUCTION. OTHER DUST CONTROL MEASURES TO BE USED AS NECESSARY INCLUDES WATERING DOWN DISTURBED AREAS, USING CALCIUM CHLORIDE, AND COVERING LOADS ON DUMP TRUCKS.

- PERIODICALLY CHECK ACCUMULATED SEDIMENT LEVELS IN THE SEDIMENT TRAPS DURING CONSTRUCTION AND CLEAN ACCUMULATED SILT WHEN NECESSARY OR WHEN ONE FOOT OF SEDIMENT HAS ACCUMULATED. CLEAN ACCUMULATED SEDIMENT FROM CATCH BASIN SUMPS AS NECESSARY. REMOVE ACCUMULATED SEDIMENT FROM BEHIND SILT FENCE WHEN LEVEL REACHES HALF THE HEIGHT OF THE FENCE. DISPOSE OF SEDIMENT LEGALLY ON SITE IN NON-WETLANDS AREAS.

- MAINTAIN ALL PERMANENT AND TEMPORARY SEDIMENT CONTROL DEVICES IN EFFECTIVE CONDITION THROUGHOUT THE CONSTRUCTION PERIOD. UPON COMPLETION OF WORK SWEEP PARKING LOT AND REMOVE ALL TEMPORARY SEDIMENT CONTROLS WHEN AUTHORIZED BY LOCAL GOVERNING AUTHORITY.

- THE PARTY RESPONSIBLE FOR THE EROSION AND SEDIMENT CONTROL MEASURES IS: T&M HOMES

22 WATER STREET
TORRINGTON, CT 06790
ATTN: STEVE TEMKIN
PHONE NUMBER: 860-250-6951

- IF WIND EROSION OCCURS, THEN GROUND SHALL BE COVERED WITH CALCIUM CHLORIDE OR WATER TRACK APPLICATIONS AS REQUIRED TO CORRECT THE PROBLEM.


FOR PERMITTING ONLY, NOT FOR CONSTRUCTION

EROSION & SEDIMENT CONTROL NOTES
PLANNED LUXURY RESIDENTIAL DEVELOPMENT

EDITH LANE

PREPARED FOR
T & M HOMES

FOR PROPERTY LOCATED AT
#391 SIMSBURY ROAD [RT. #185], #17 & #21R WATKINS ROAD AND #19 OVERBROOK FARM ROAD
BLOOMFIELD, CONNECTICUT

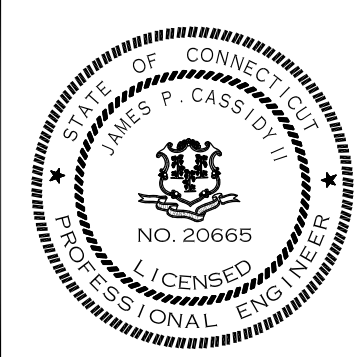



HALLISEY, PEARSON & CASSIDY

CIVIL ENGINEERS & LAND SURVEYORS

630 MAIN STREET, UNIT #1A
CROMWELL, CONNECTICUT 06416

PHONE: (860)-529-6812, FAX: (860)-721-7709

SCALE: N/A	CHECKED BY: J.P.C.
DATE: AUG. 02, 2024	DRAWN BY: J.M.P.
JOB No.: 2574	ACAD FILE: 2574-ES-NOTES
SHEET: C	OF: 9
REVISIONS: PER TOWN COMMENT NOV. 24, 2024 PER TOWN COMMENT DEC. 08, 2024 PER TOWN COMMENT DEC. 08, 2024 PER TOWN COMMENT	

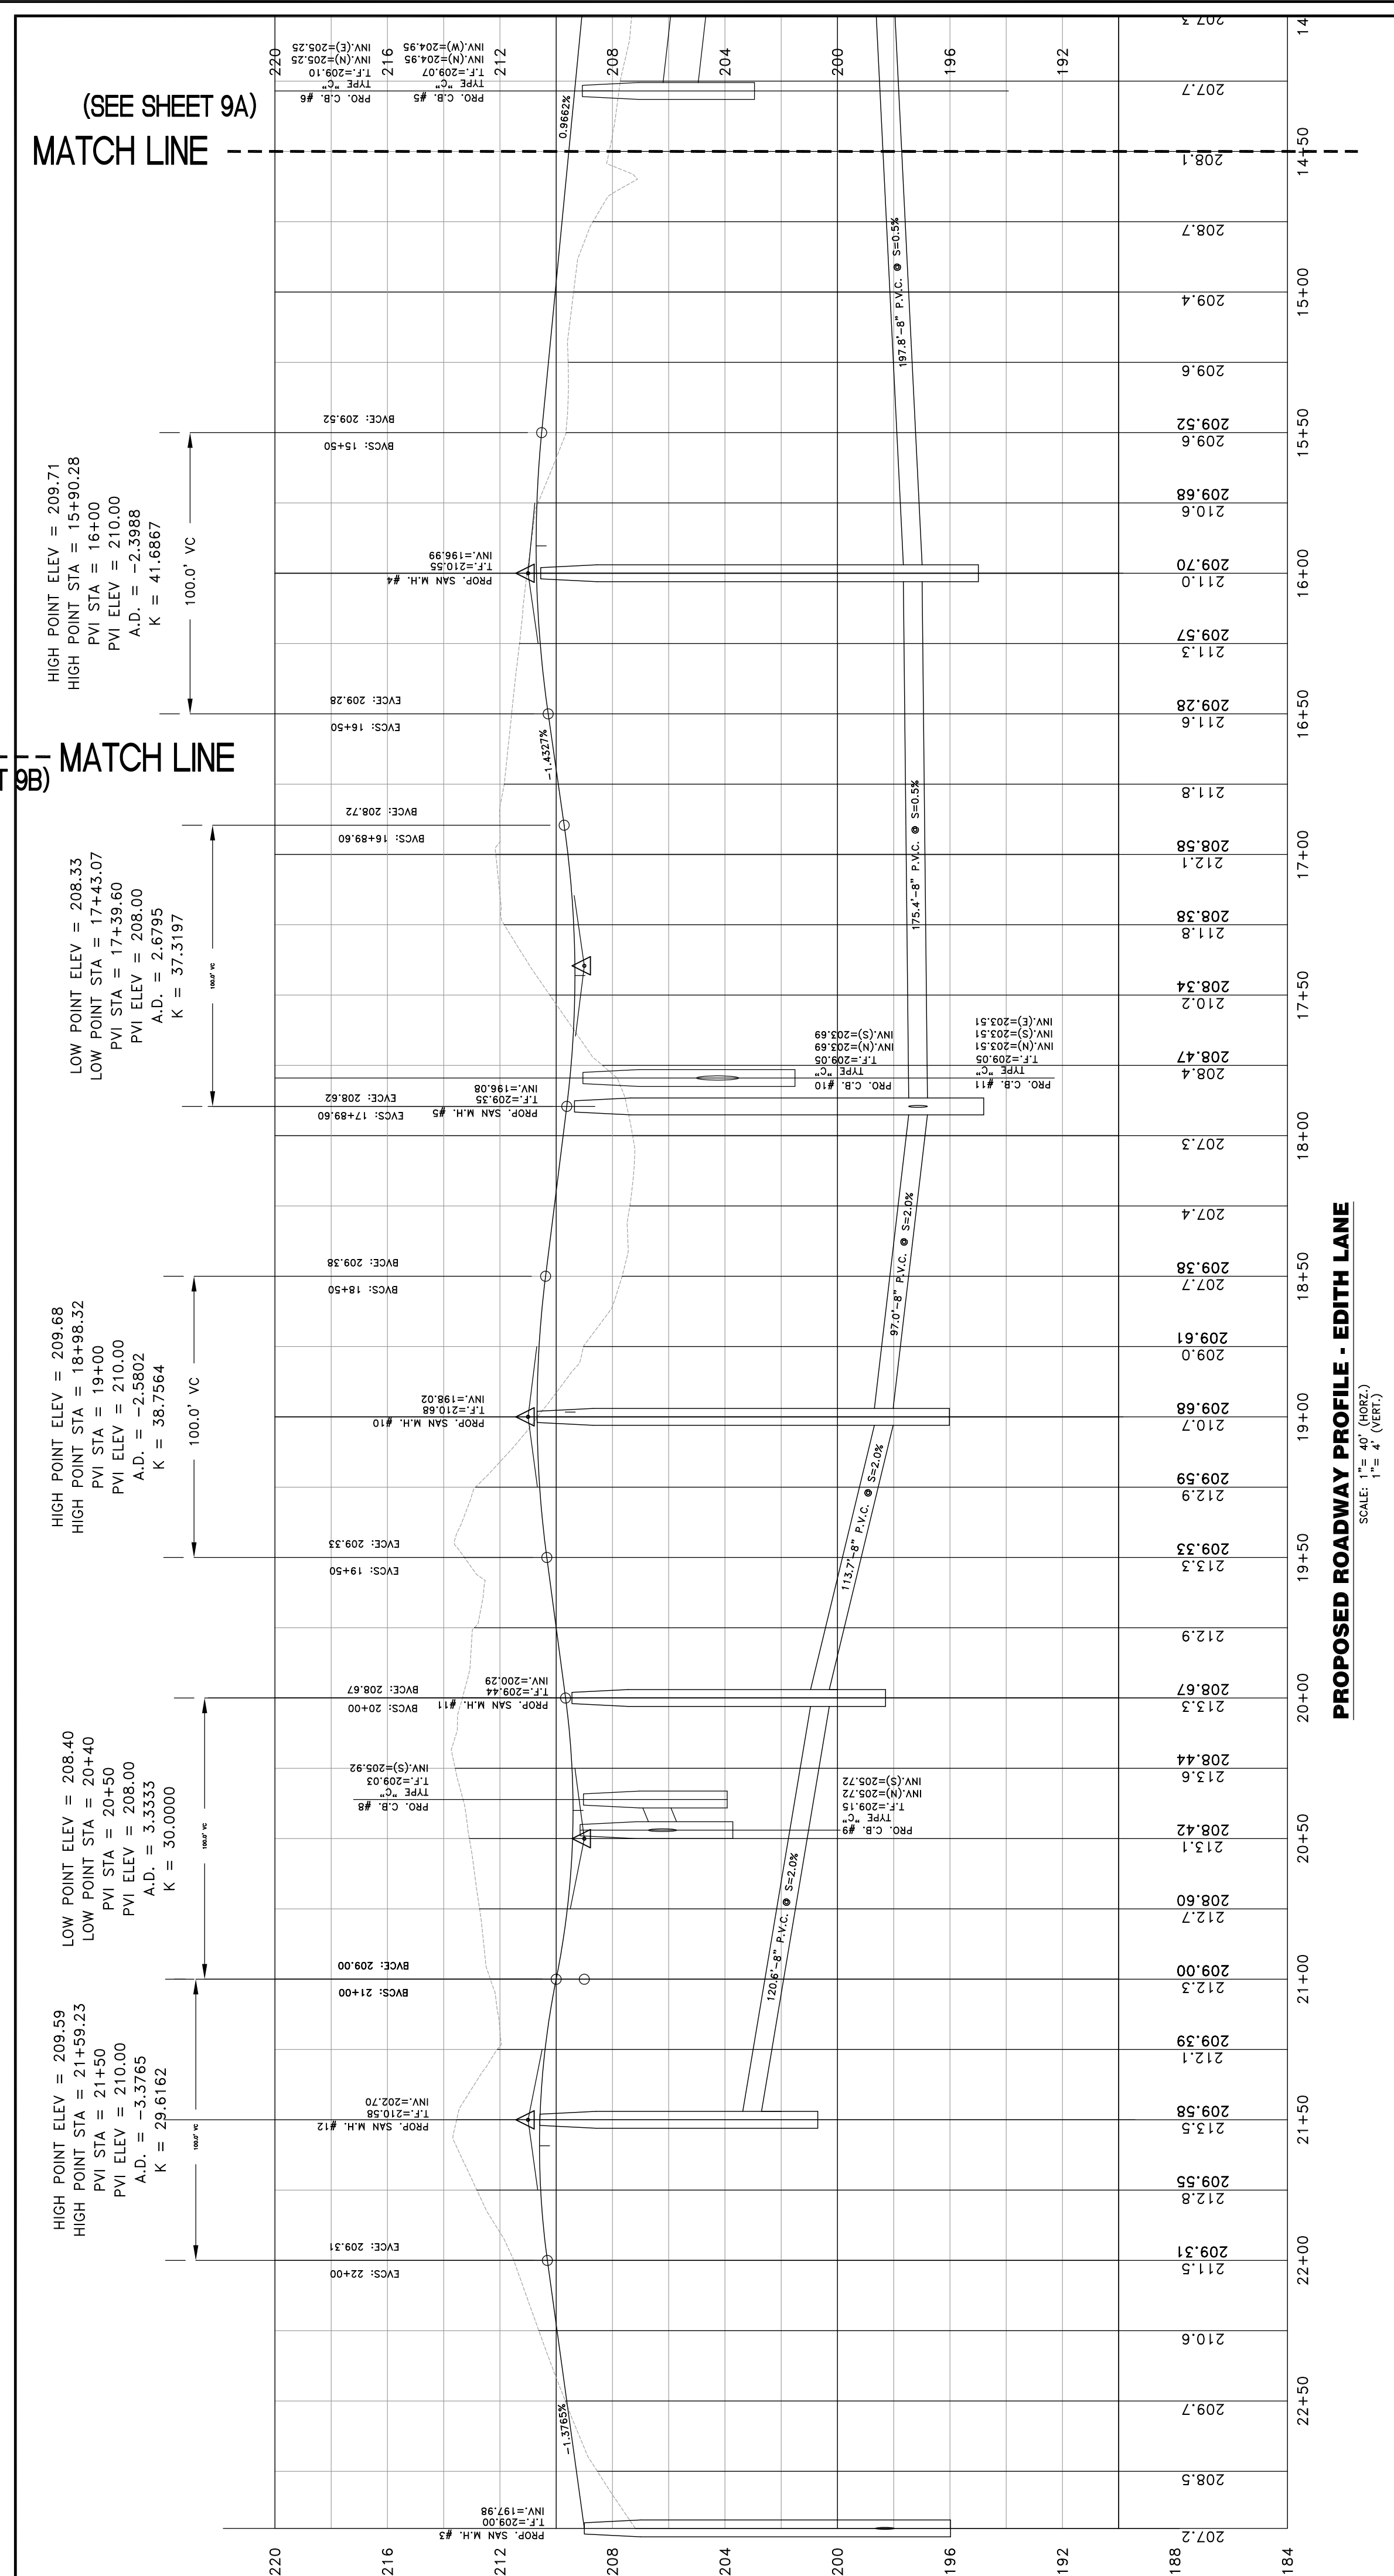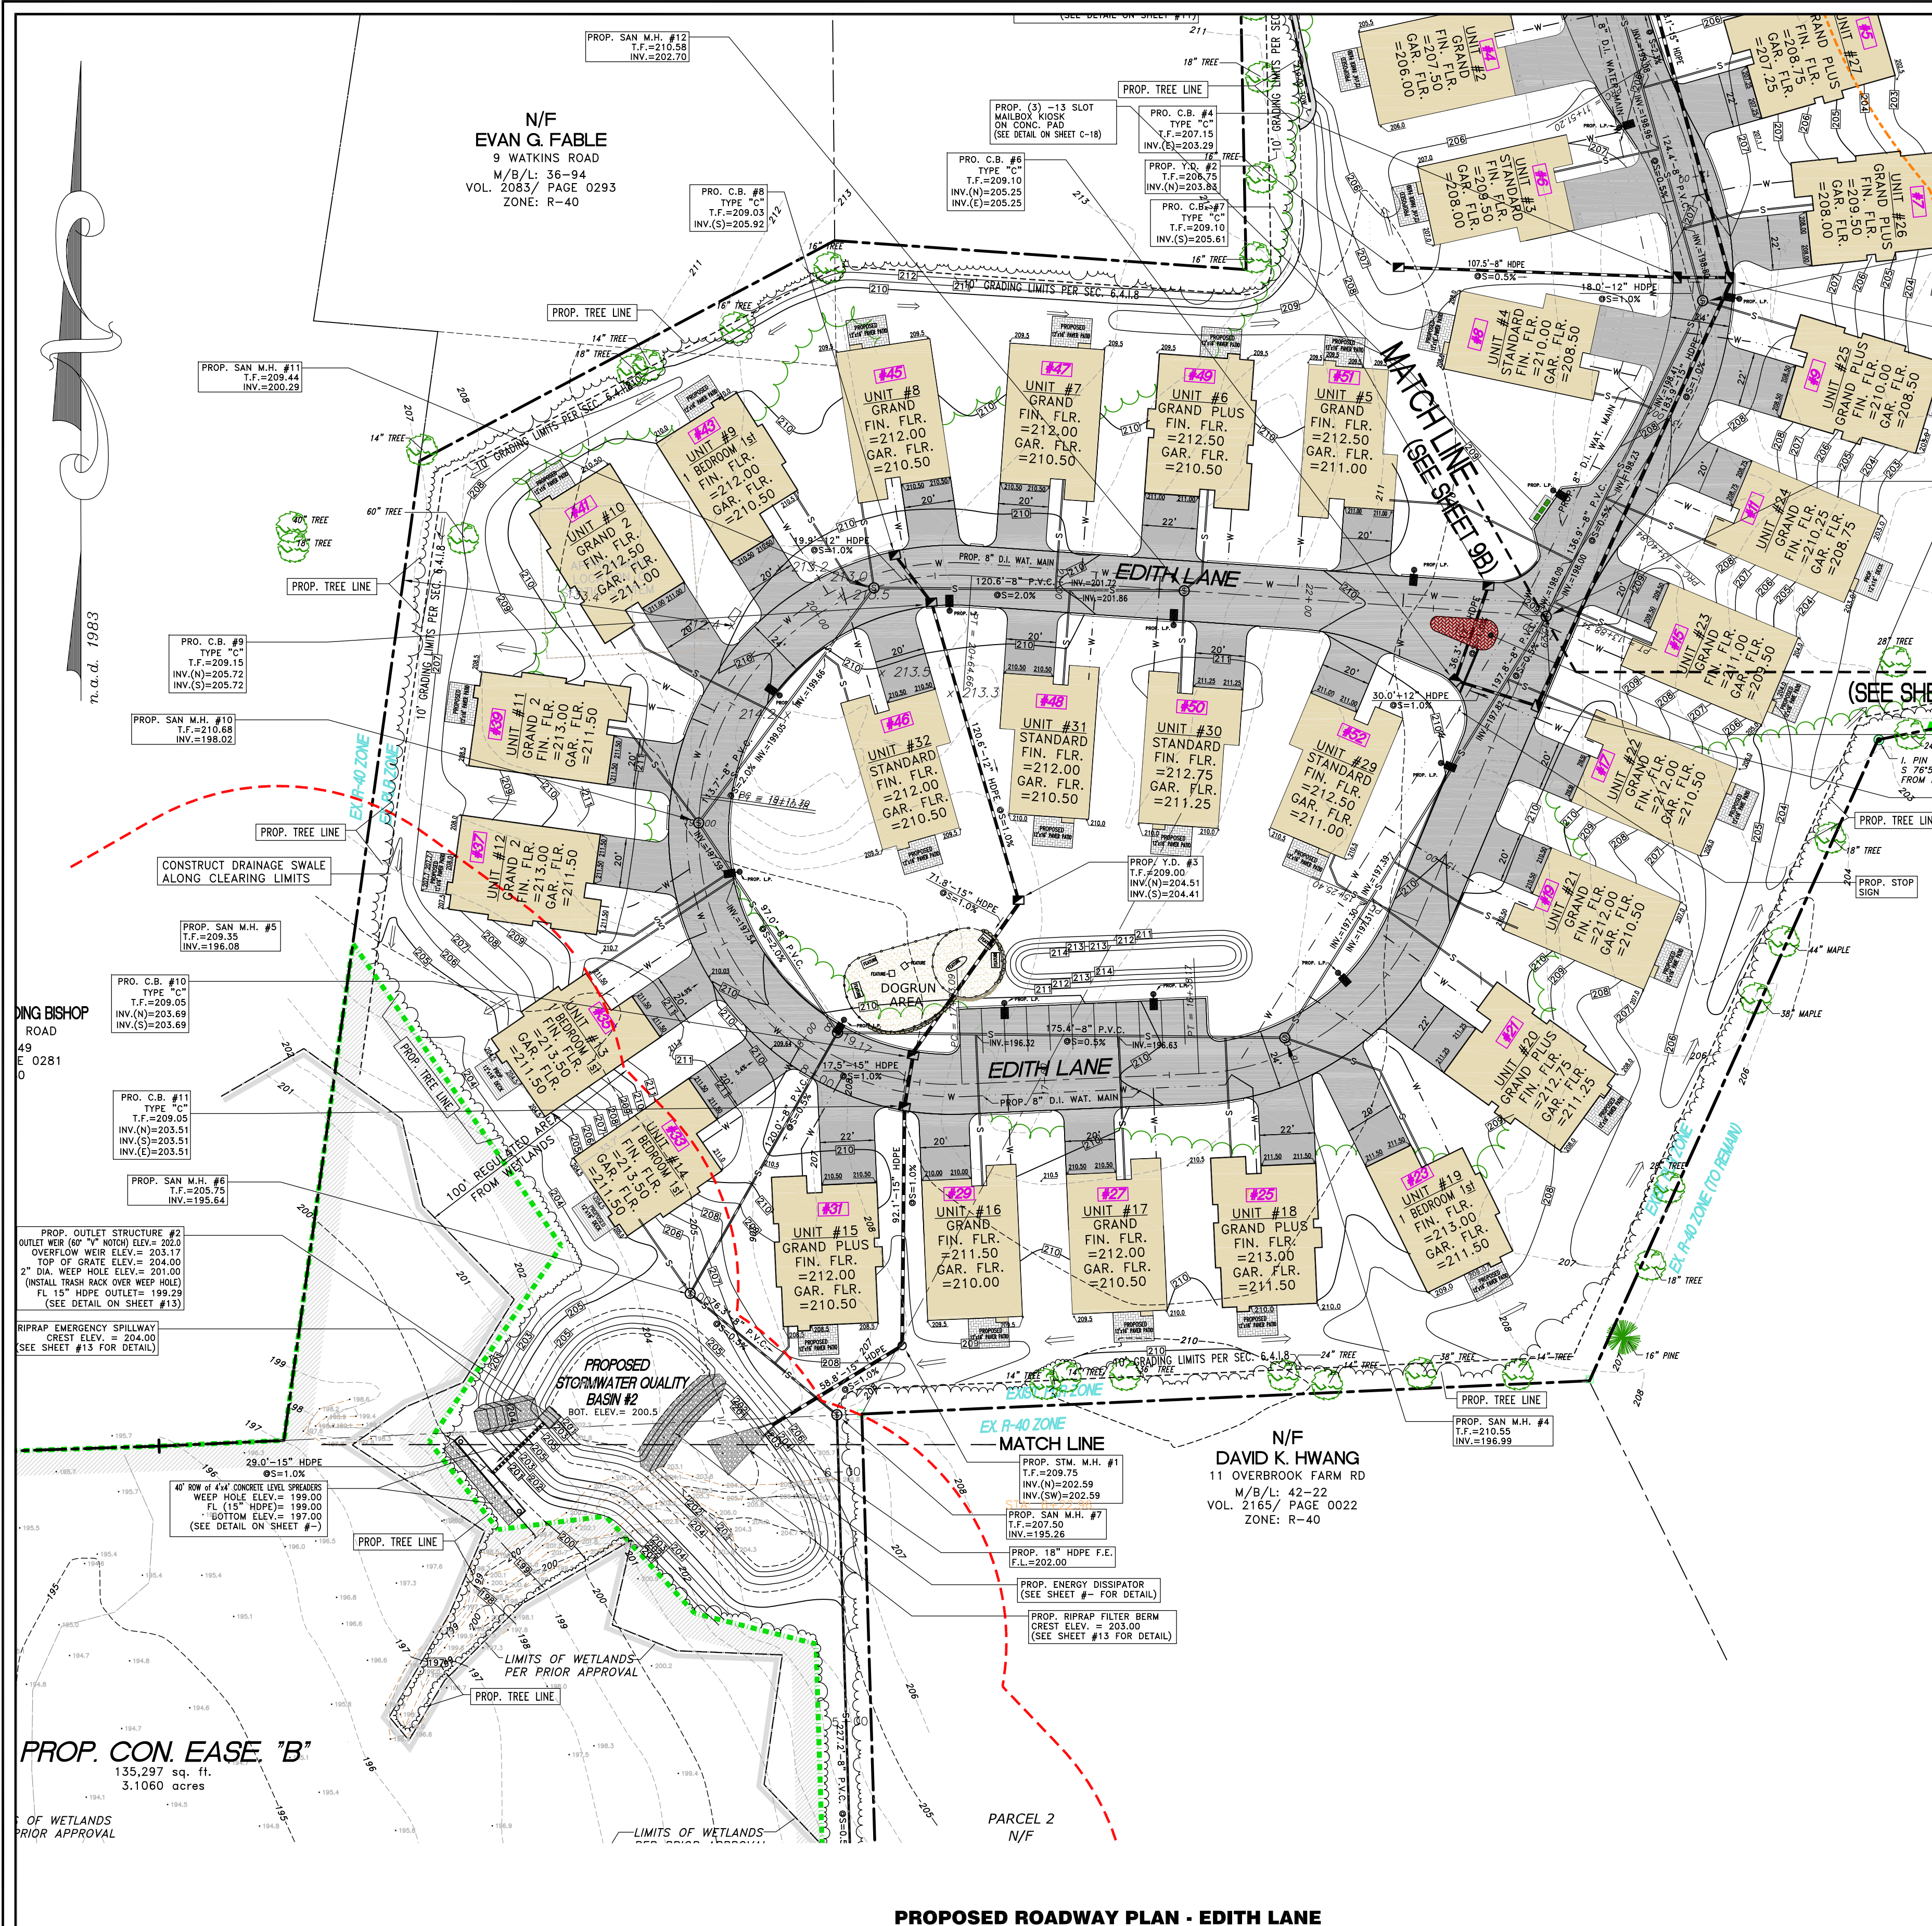


HALLISEY, PEARSON & CASSIDY
CIVIL ENGINEERS & LAND SURVEYORS





**PROPOSED ROADWAY PLAN & PROFILE - EDITH LANE
PLANNED LUXURY RESIDENTIAL DEVELOPMENT
EDITH LANE
PREPARED FOR**

**FOR PROPERTY LOCATED AT
#391 SIMSBURY ROAD (RT. #185), #17 & #21R WATKINS ROAD AND #19 OVERBROOK FARM ROAD
BLOOMFIELD, CONNECTICUT**

SCALE: 1"= 40' (HORIZ.)	CHECKED BY: JPC
DATE: AUG. 02, 2024	DRAWN BY: JMP
JOB NO.: 3513	ACAD FILE: 3513-ROAD
SHEET: C - 11B OF: PRO	
REVISIONS: NO. 14, 2024 PER TOWN COMMISSION NO. 15, 2024 PER TOWN COMMISSION NO. 06, 2024 ADDED SITE LIGHTING NO. 11, 2024 PER TOWN COMMENTS	



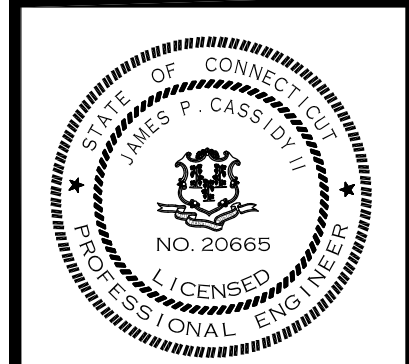

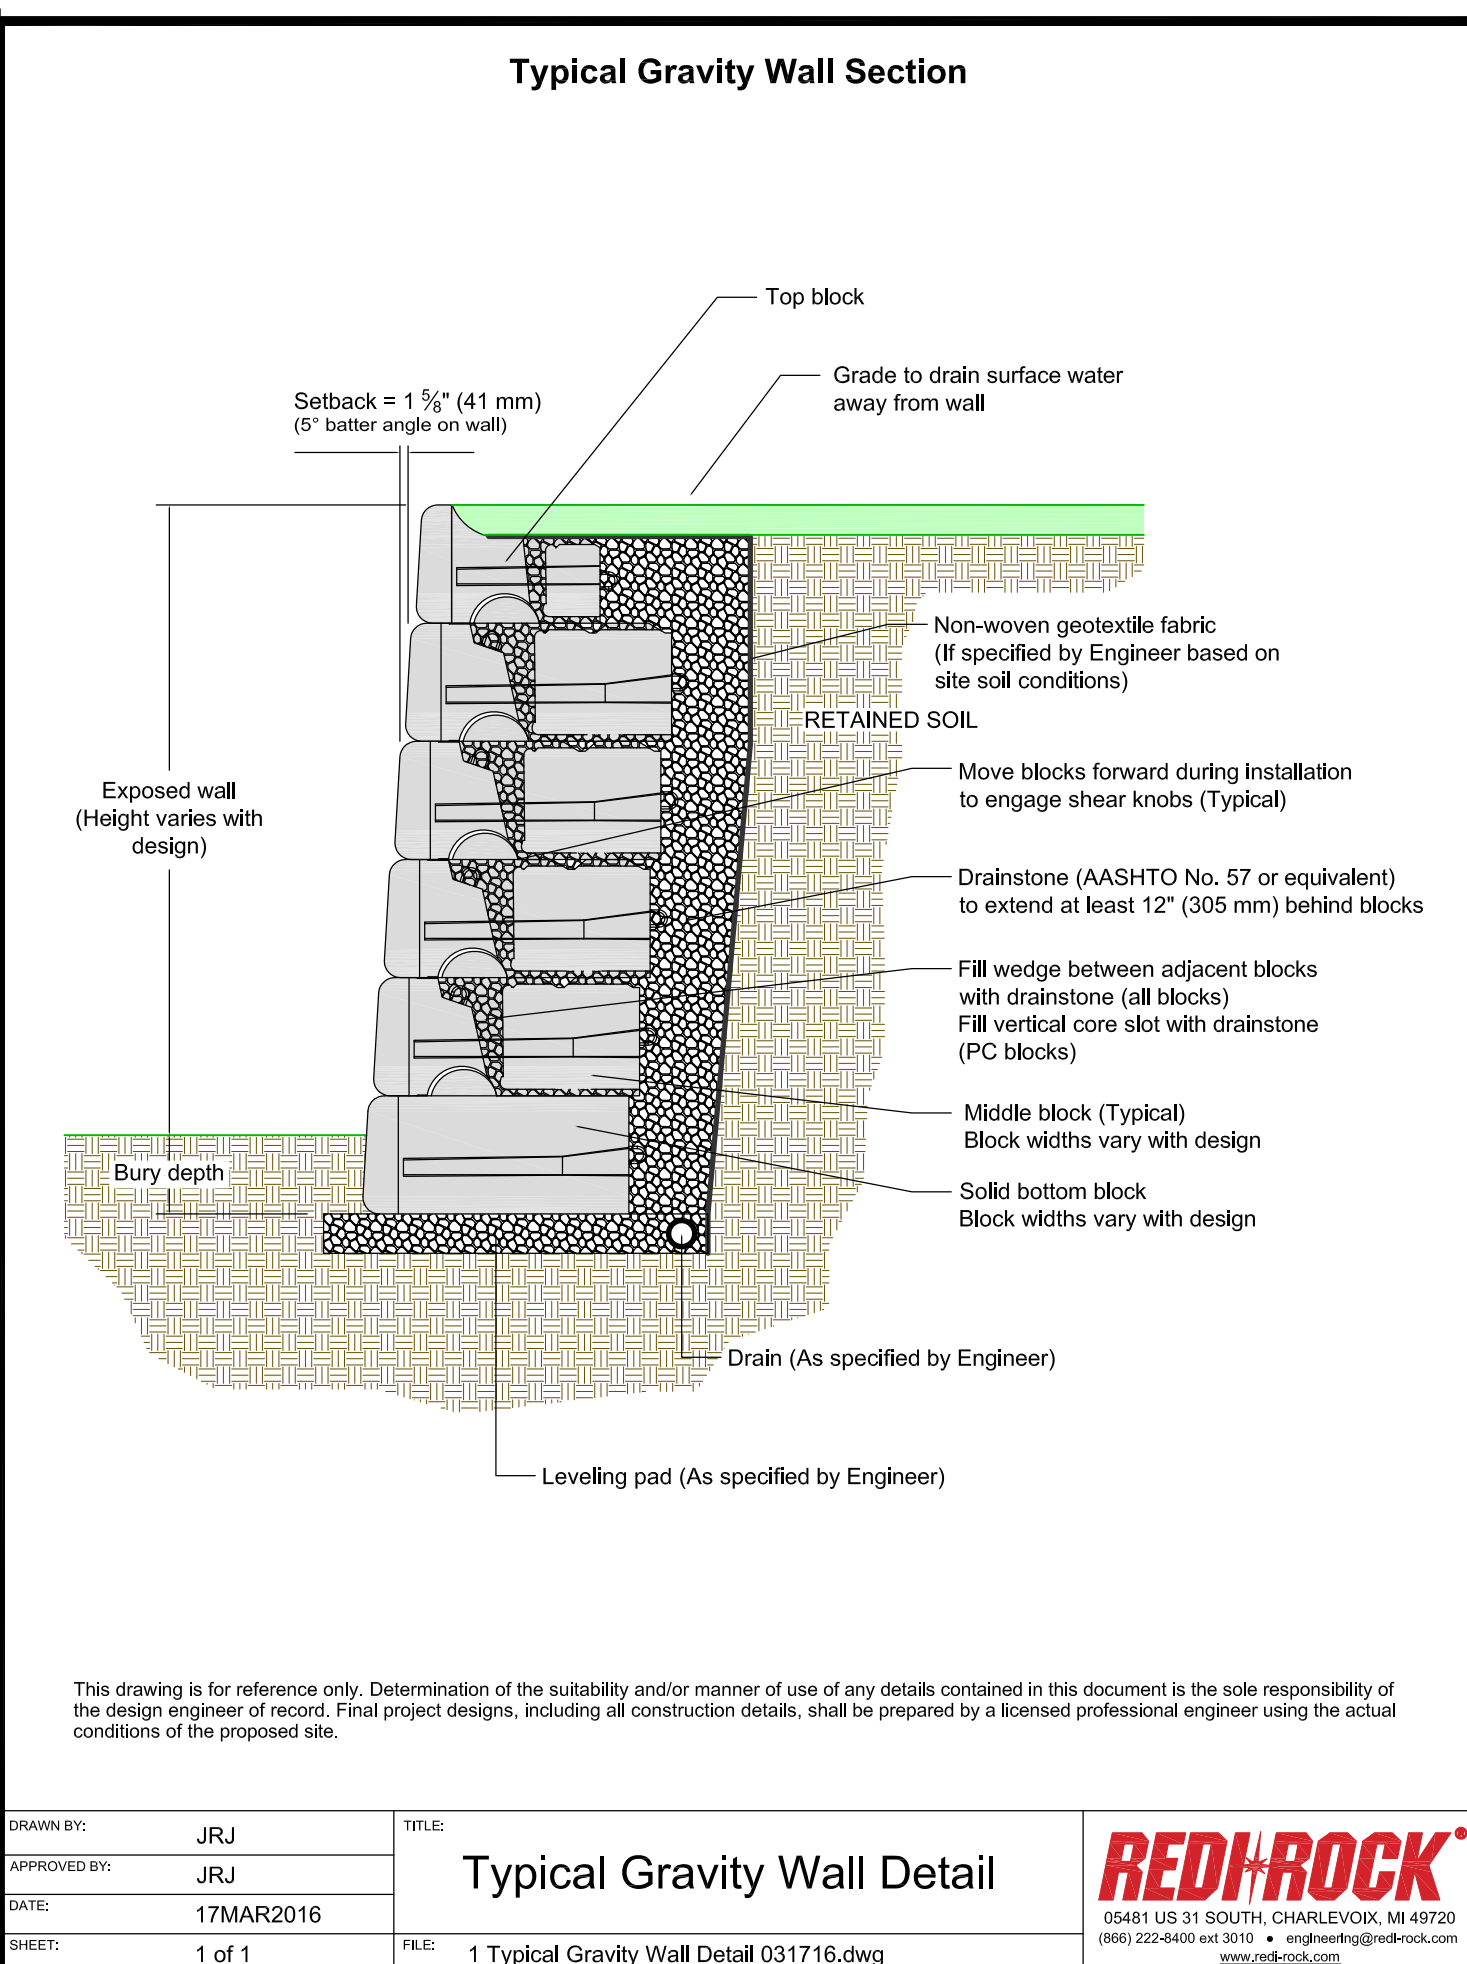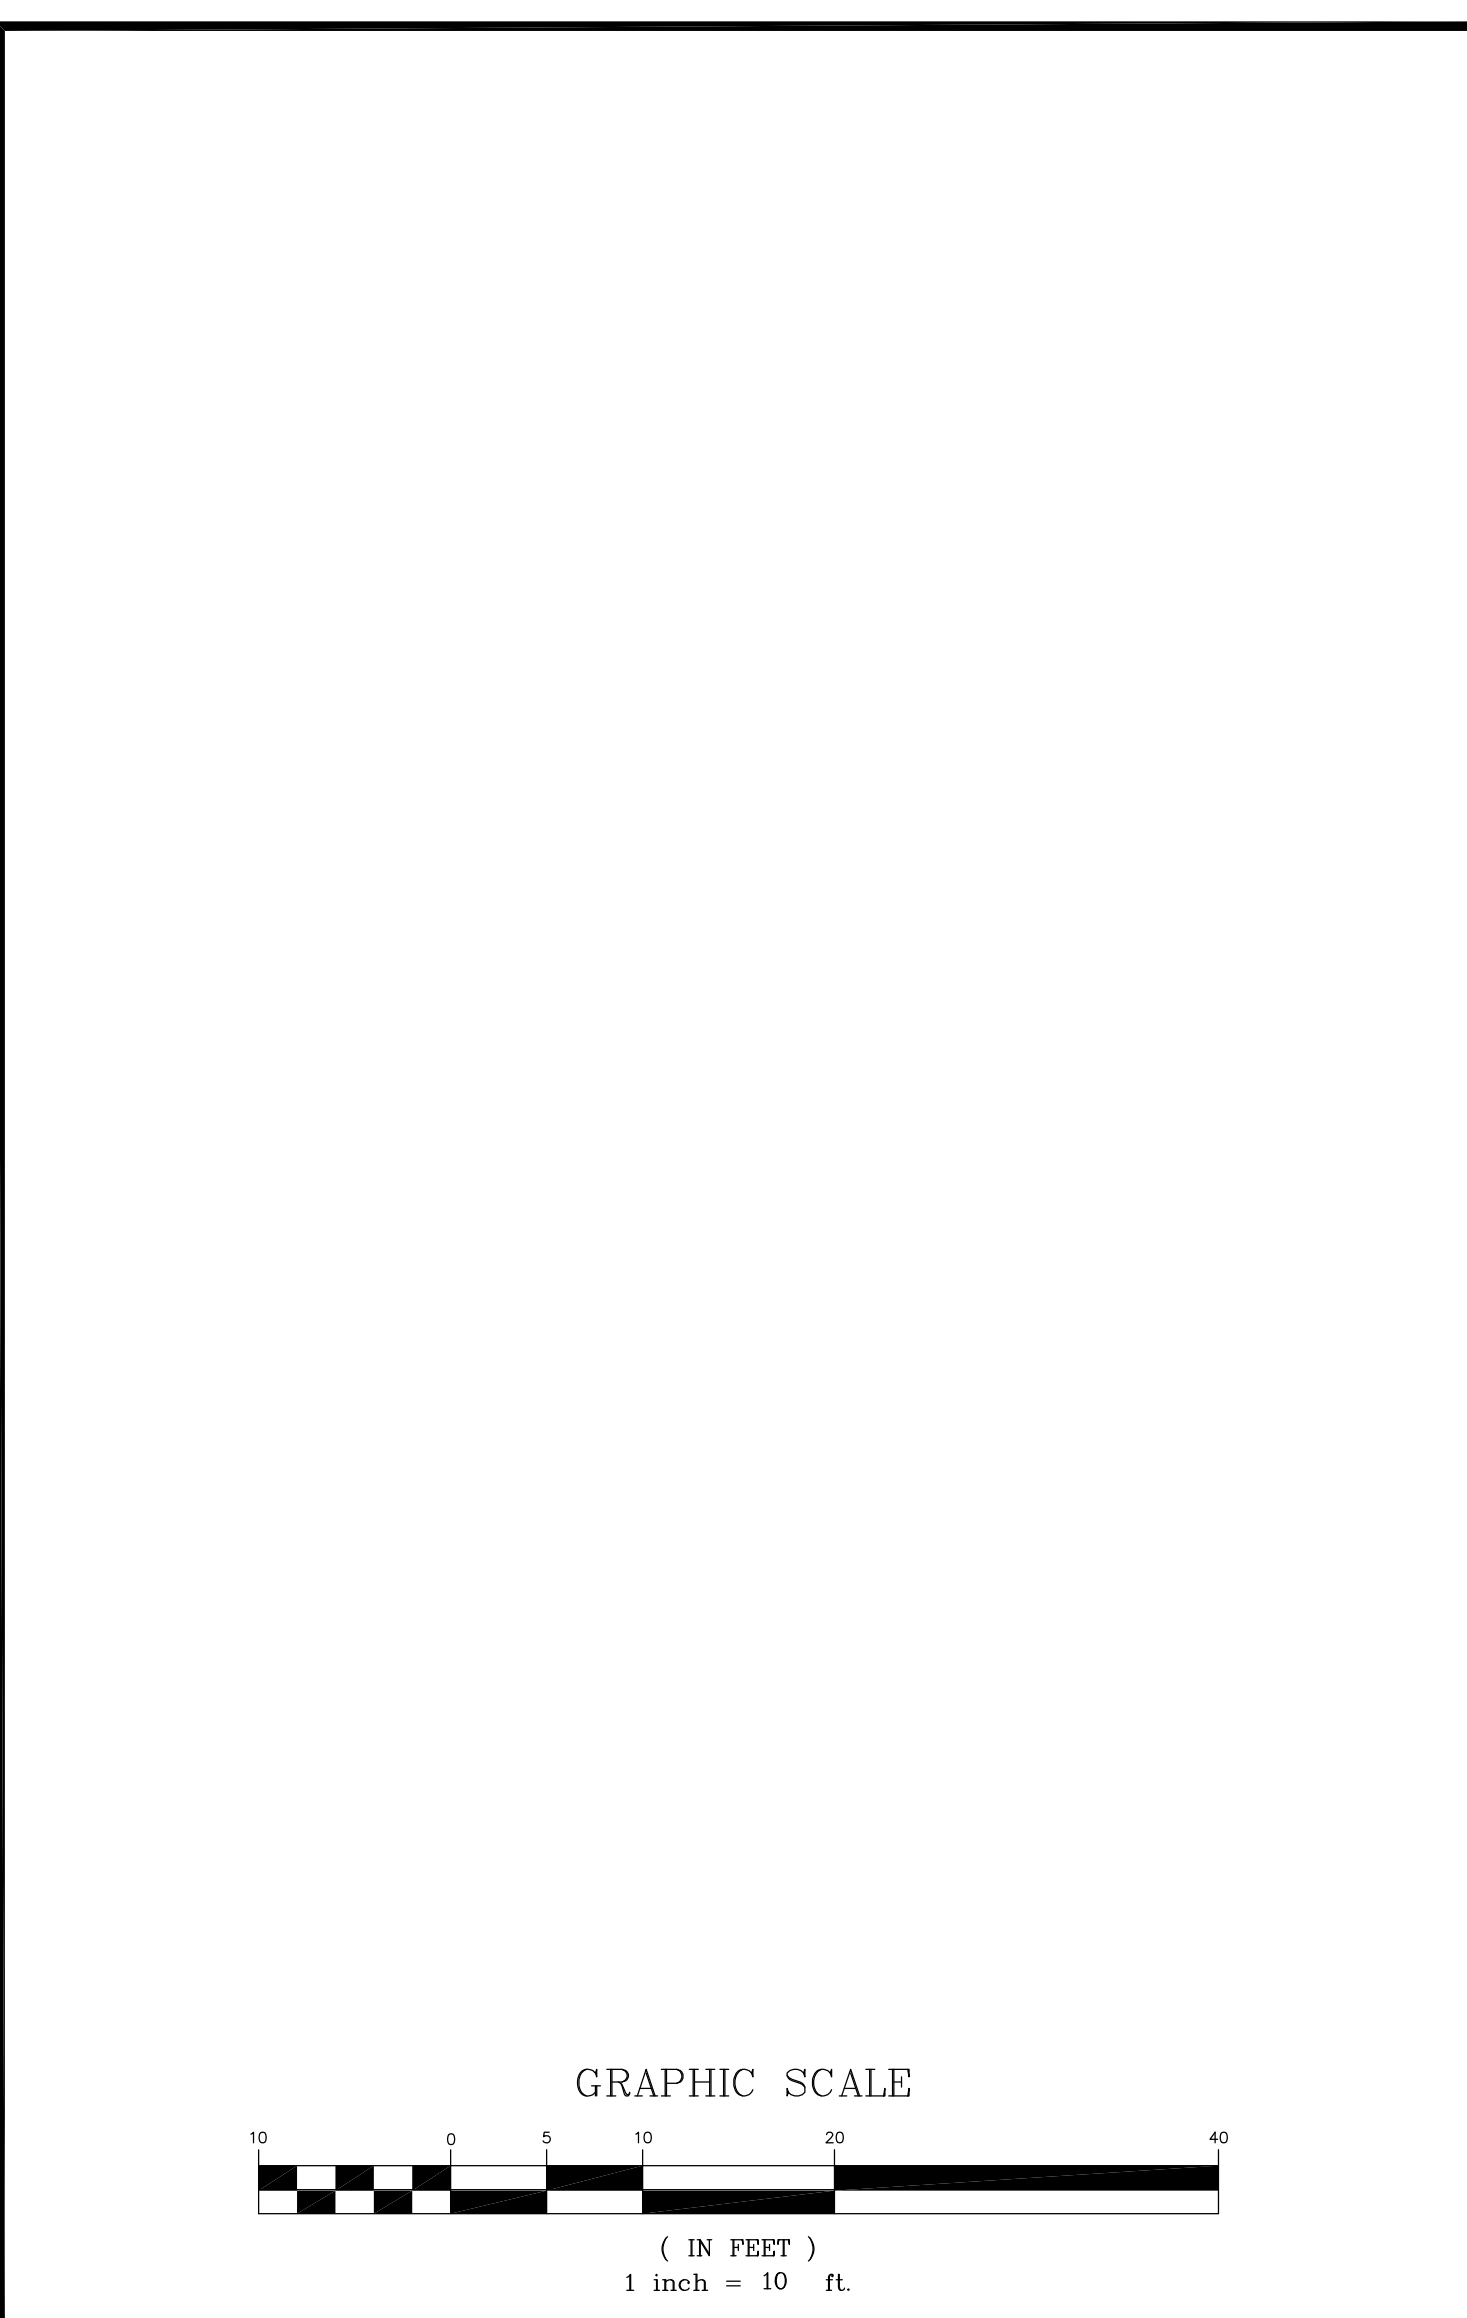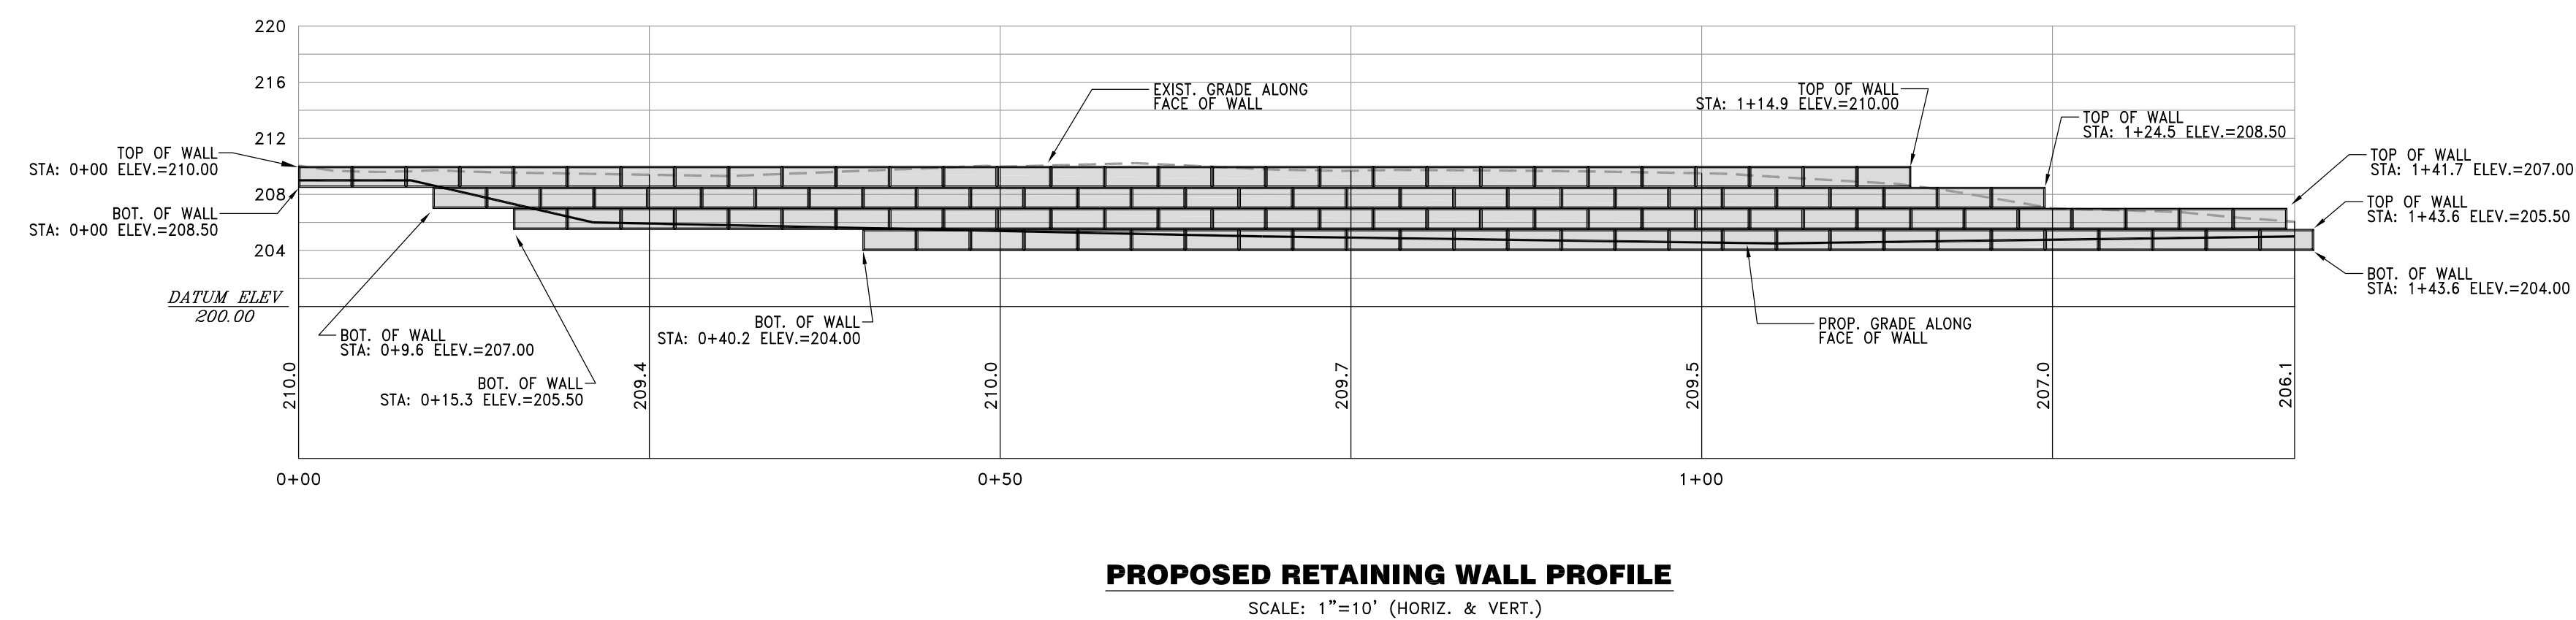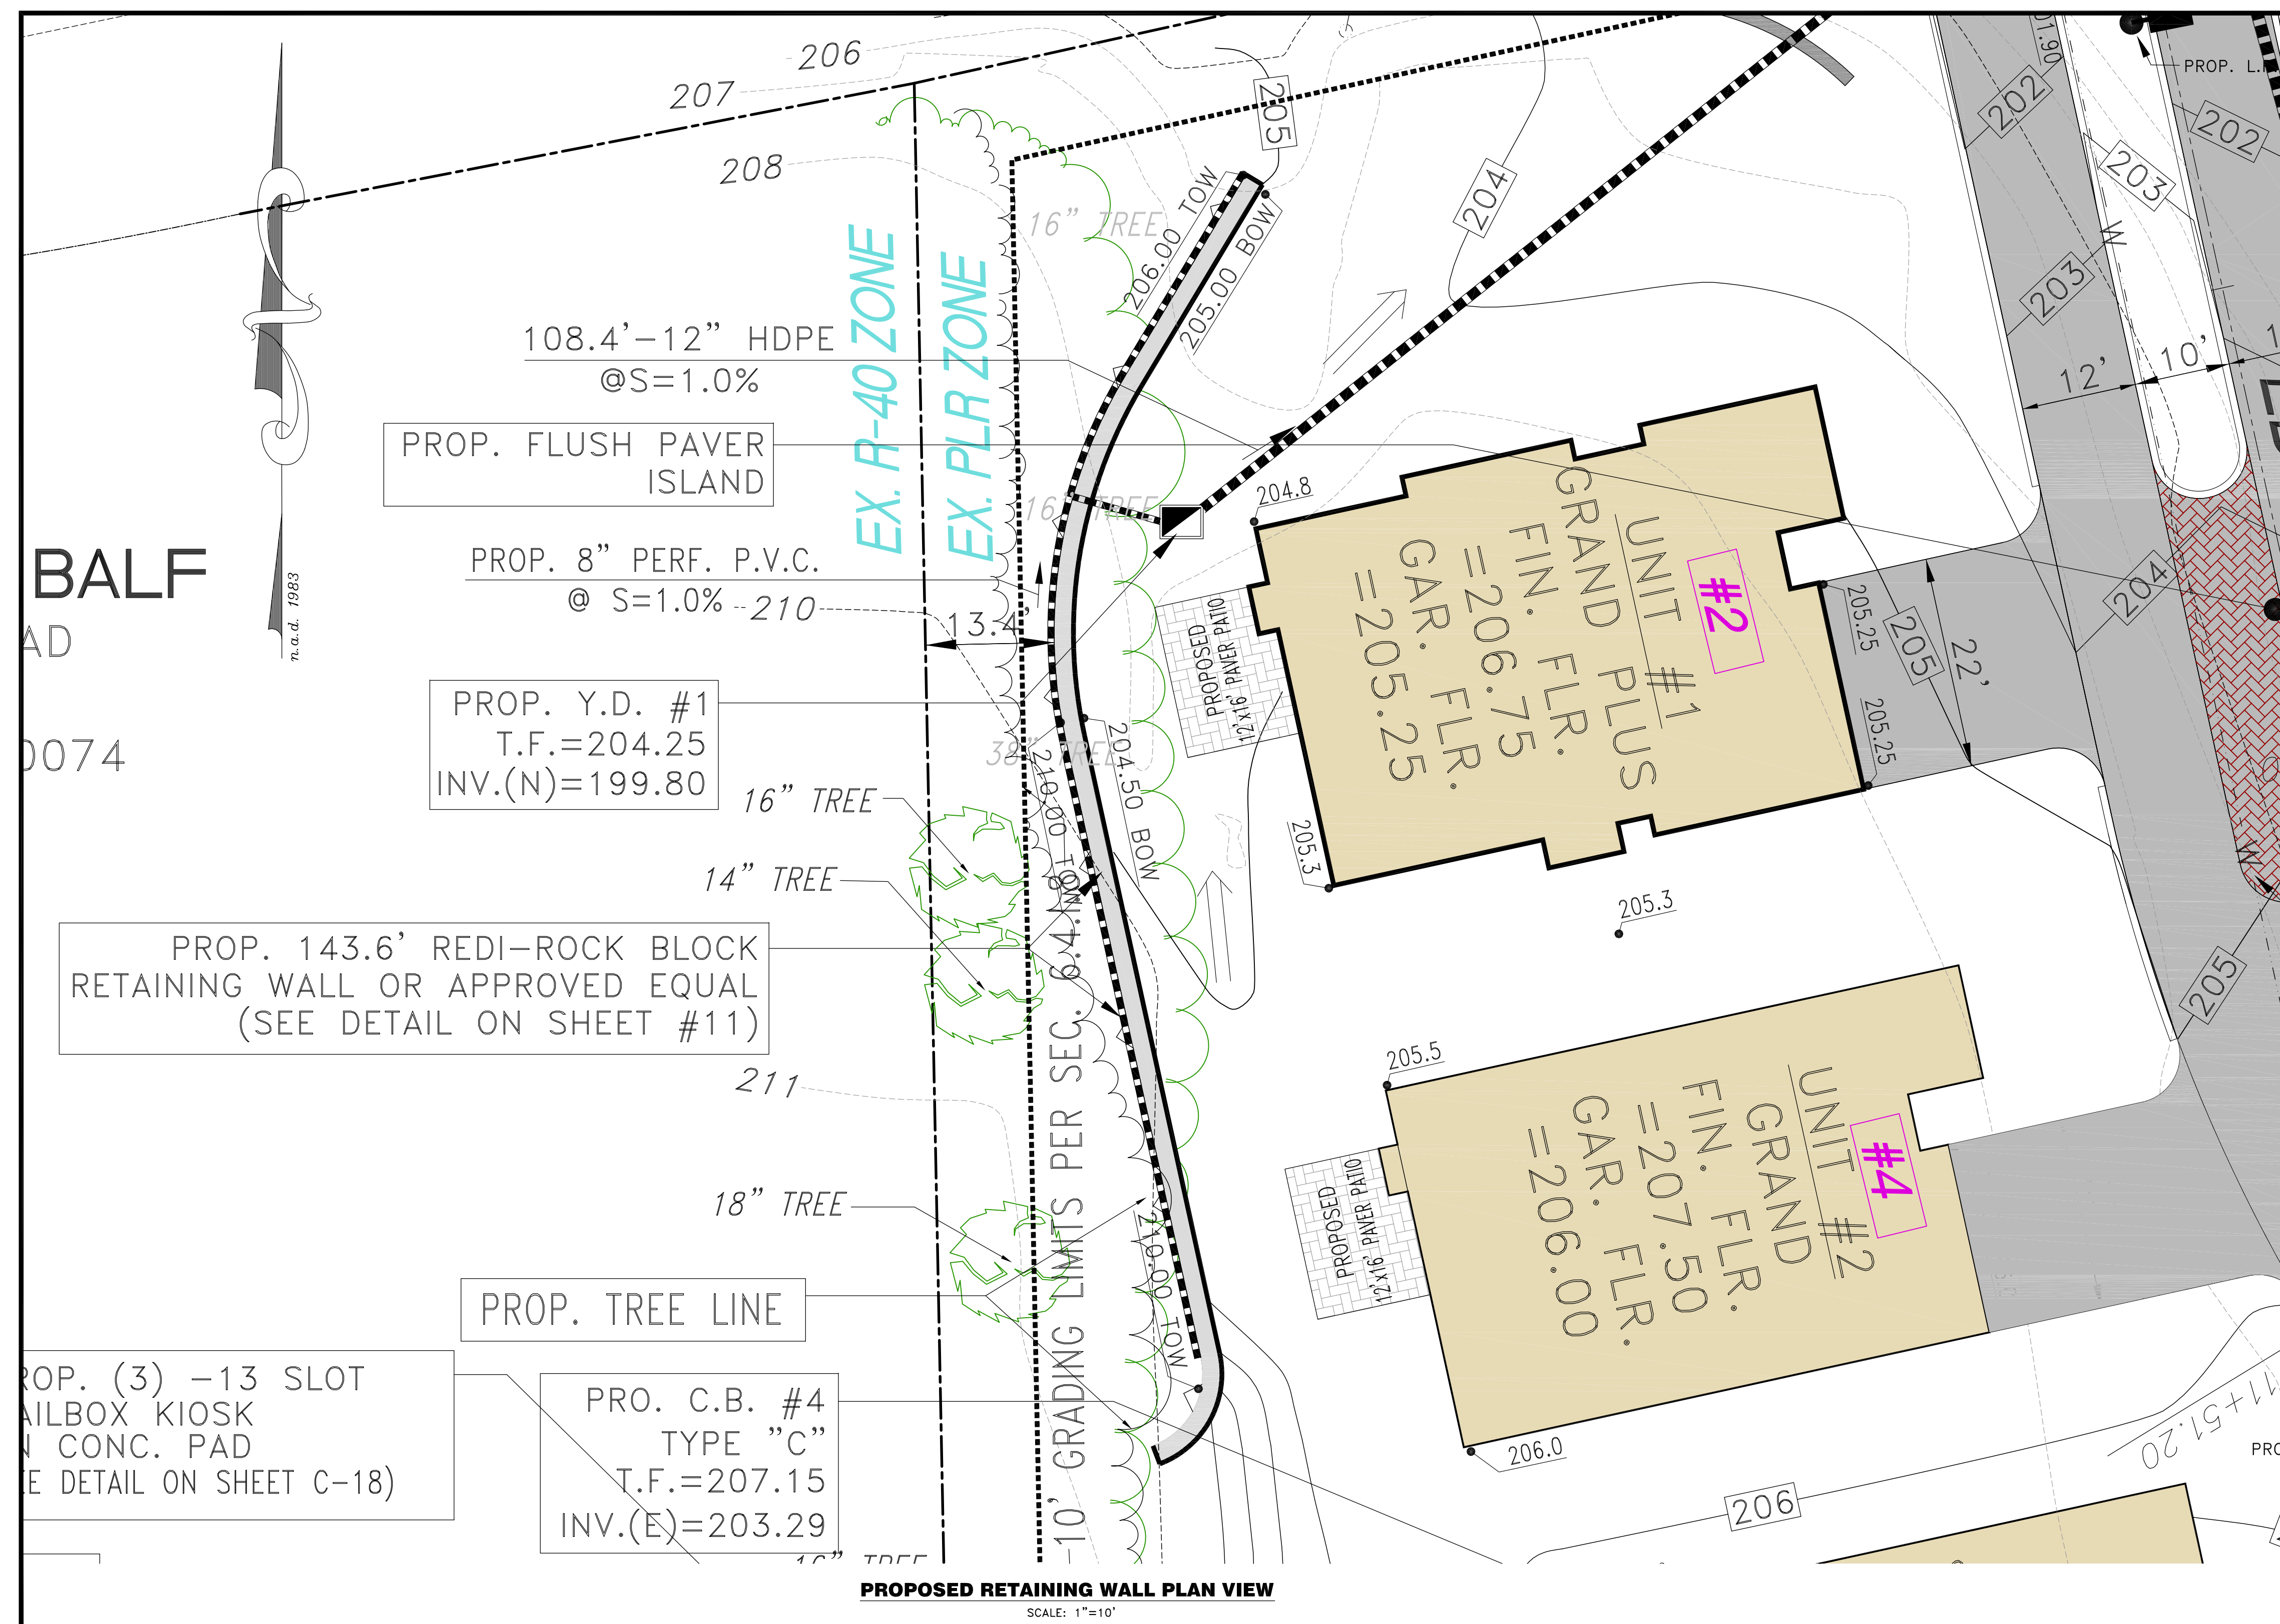



HALLISEY, PEARSON & CASSIDY
CIVIL ENGINEERS & LAND SURVEYORS

**PROPOSED ROADWAY PLAN & PROFILE - EDITH LANE
PLANNED LUXURY RESIDENTIAL DEVELOPMENT
EDITH LANE**

**PREPARED FOR
T & M HOMES**

**FOR PROPERTY LOCATED AT
#391 SIMSBURY ROAD (RT. #185), #17 & #21R WATKINS ROAD AND #19 OVERBROOK FARM ROAD
BLOOMFIELD, CONNECTICUT**

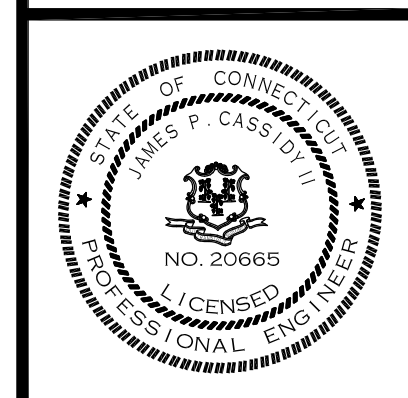

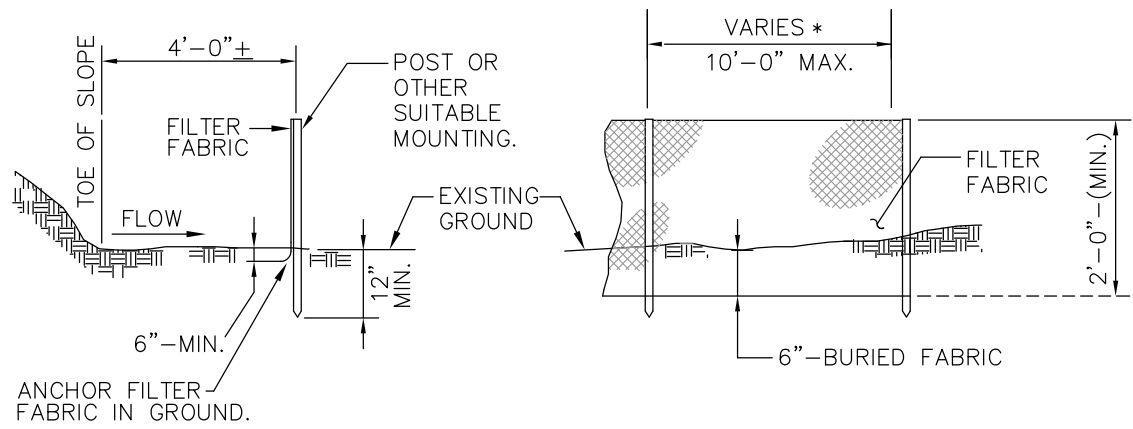

NOTE:
* POST SPACING AND EMBEDMENT VARIES BASED ON THE MANUFACTURERS REQUIREMENTS.

SILT FENCE

NO SCALE

MAINTENANCE OF SILT FENCE

INSPECT THE SILT FENCE AT LEAST ONCE A WEEK AND WITHIN 24 HOURS OF THE END OF A STORM WITH A RAINFALL AMOUNT OF 0.5 INCH OR GREATER TO DETERMINE MAINTENANCE NEEDS. WHEN USED FOR DEWATERING OPERATIONS, INSPECT FREQUENTLY BEFORE, DURING AND AFTER PUMPING OPERATIONS.

REMOVE THE SEDIMENT DEPOSITS OR, IF ROOM ALLOWS, INSTALL A SECONDARY SEDIMENT FENCE UP SLOPE OF THE EXISTING FENCE WHEN SEDIMENT DEPOSITS REACH APPROXIMATELY ONE HALF THE HEIGHT OF THE EXISTING FENCE.

REPLACE OR REPAIR THE FENCE WITHIN 24 HOURS OF OBSERVED FAILURE. FAILURE OF THE FENCE HAS OCCURRED WHEN SEDIMENT FAILS TO BE RETAINED BY THE FENCE BECAUSE:


- THE FENCE HAS BEEN OVER TOPPED, UNDERCUT, OR BYPASSED BY RUNOFF WATER,
- THE FENCE HAS BEEN MOVED OUT OF POSITION (KNOCKED OVER), OR
- THE GEOTEXTILE HAS DECOMPOSED OR BEEN DAMAGED.

WHEN REPETITIVE FAILURES OCCUR AT THE SAME LOCATION, REVIEW CONDITIONS AND LIMITATION FOR USE AND DETERMINE IF ADDITIONAL CONTROLS (e.g. TEMPORARY STABILIZATION OF CONTRIBUTING AREA, DIVERSIONS, STONE BARRIERS) ARE NEEDED TO REDUCE FAILURE RATE OR REPLACE FENCE.

MAINTAIN THE FENCE UNTIL THE CONTRIBUTING AREA IS STABILIZED.

AFTER THE CONTRIBUTING AREA IS STABILIZED DETERMINE IF SEDIMENT CONTAINED BY THE SILT FENCE REQUIRES REMOVAL OR REGRADING AND STABILIZATION. IF THE DEPTH IS GREATER THAN OR EQUAL TO 6 INCHES, REGRADING OR REMOVAL OF THE ACCUMULATED SEDIMENT IS REQUIRED. NO REMOVAL OR REGRADING IS REQUIRED IF SEDIMENT DEPTH IS LESS THAN 6 INCHES.

REMOVE THE FENCE BY PULLING UP THE SUPPORT POSTS AND CUTTING THE GEOTEXTILE AT GROUND LEVEL. REGRADE OR REMOVE SEDIMENT AS NEEDED, AND STABILIZE DISTURBED SOILS.

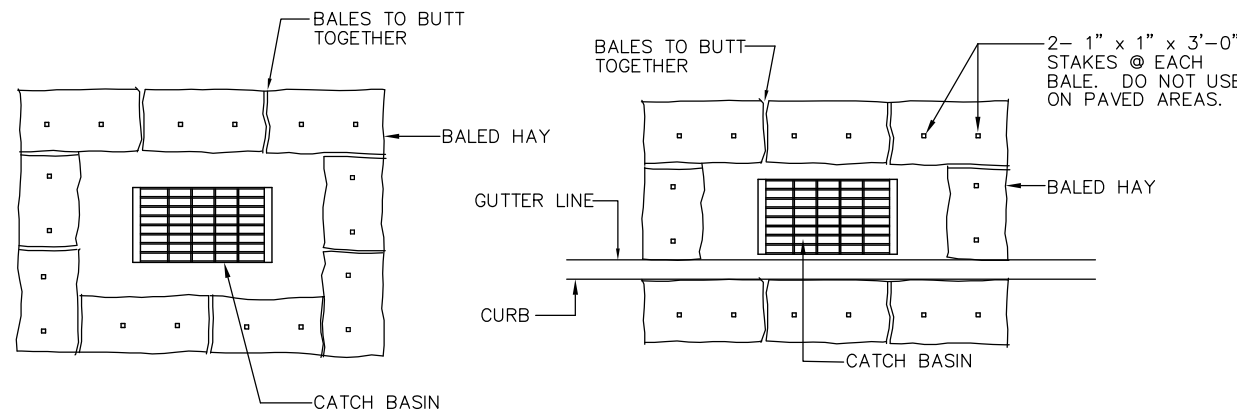

CATCH BASIN WITHOUT CURB

CATCH BASIN WITH CURB

SEDIMENTATION CONTROL BALES

NO SCALE

MAINTENANCE OF HAY BALE CHECK DAM


INSPECT THE HAY BALE CHECK DAM AT LEAST ONCE A WEEK AND WITHIN 24 HOURS OF THE END OF A STORM WITH RAINFALL AMOUNT OF 0.5 INCHES OR GREATER TO DETERMINE MAINTENANCE NEEDS. FOR DE WATERING OPERATIONS, INSPECT FREQUENTLY BEFORE, DURING AND AFTER PUMPING OPERATIONS.

REMOVE THE SEDIMENT DEPOSITS OR INSTALL A SECONDARY BARRIER WHEN SEDIMENT DEPOSITS REACH APPROXIMATELY ONE HALF THE HEIGHT OF THE BARRIER. REPLACE OR REPAIR THE BARRIER WITHIN 24 HOURS OF OBSERVED FAILURE. FAILURE OF THE BARRIER HAS OCCURRED WHEN SEDIMENT FAILS TO BE RETAINED BY THE BARRIER BECAUSE:

- THE BARRIER HAS BEEN OVERTOPPED, UNDERCUT, OR BYPASSED BY RUNOFF WATER
- THE BARRIER HAS BEEN MOVED OUT OF POSITION.
- THE HAY BALES HAVE DETERIORATED.


WHEN REPETITIVE FAILURE OCCUR AT THE SAME LOCATION REVIEW CONDITIONS AND LIMITATIONS FOR USE AND DETERMINE IF ADDITIONAL CONTROLS ARE NEEDED TO REDUCE FAILURE RATE OR REPLACE HAY BALE BARRIER.

MAINTAIN HAY BALE BARRIER UNTIL CONTRIBUTING AREA IS STABILIZED. AFTER UPSLOPE AREAS HAVE BEEN STABILIZED PULL THE STAKES OUT OF THE HAYBALES. UNLESS OTHERWISE REQUIRED NO REMOVAL OF OR REGRADING OF ACCUMULATED SEDIMENT IS NECESSARY. THE HAY BALES MAY THEN BE LEFT IN PLACE OR BROKEN UP FOR GROUND COVER.

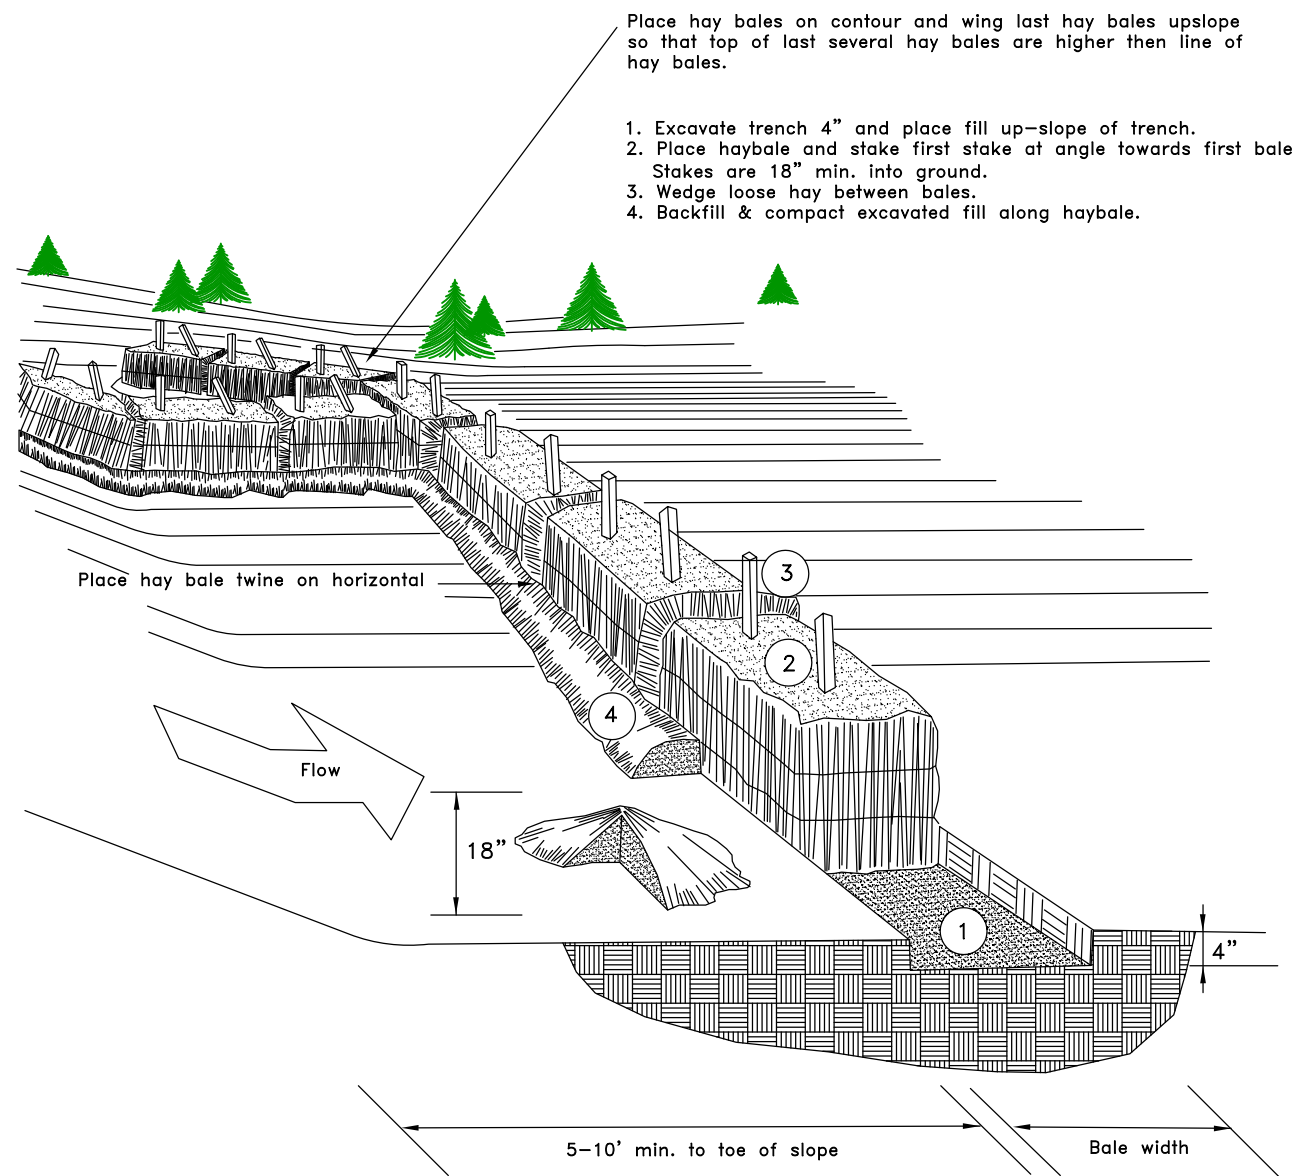


TOE OF SLOPE HAY BALE BARRIER

NO SCALE

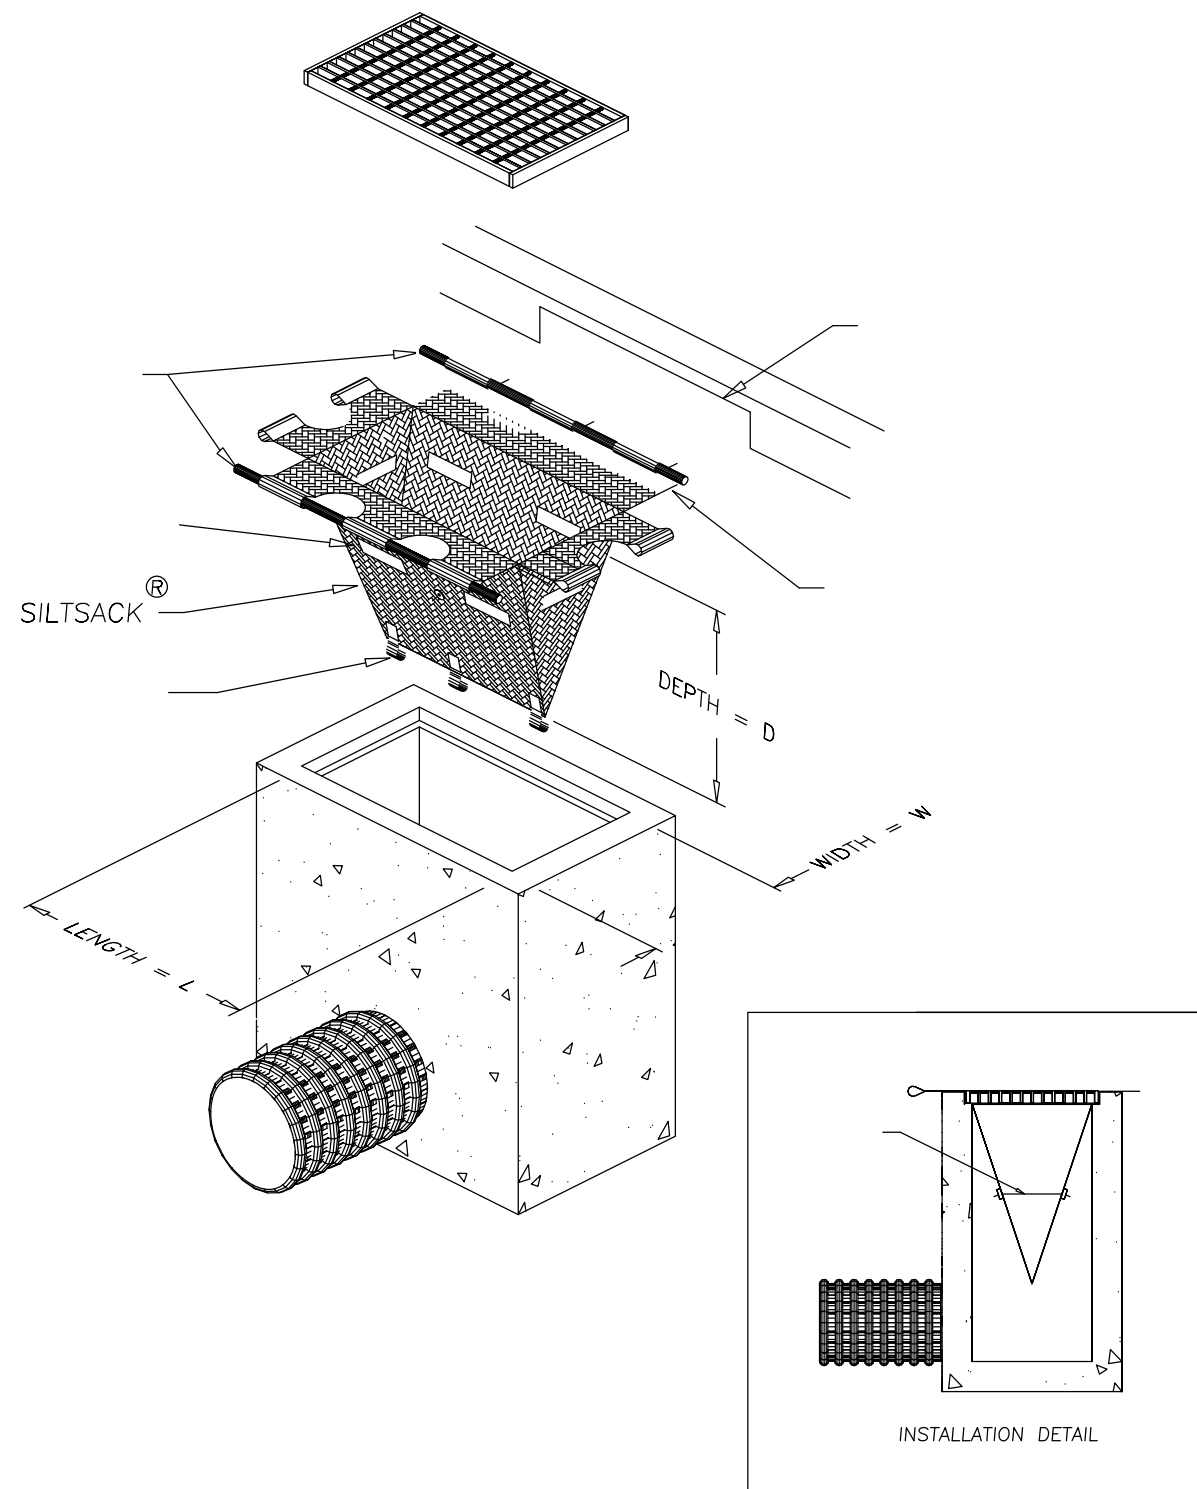


CATCH BASIN FILTER FABRIC

NO SCALE

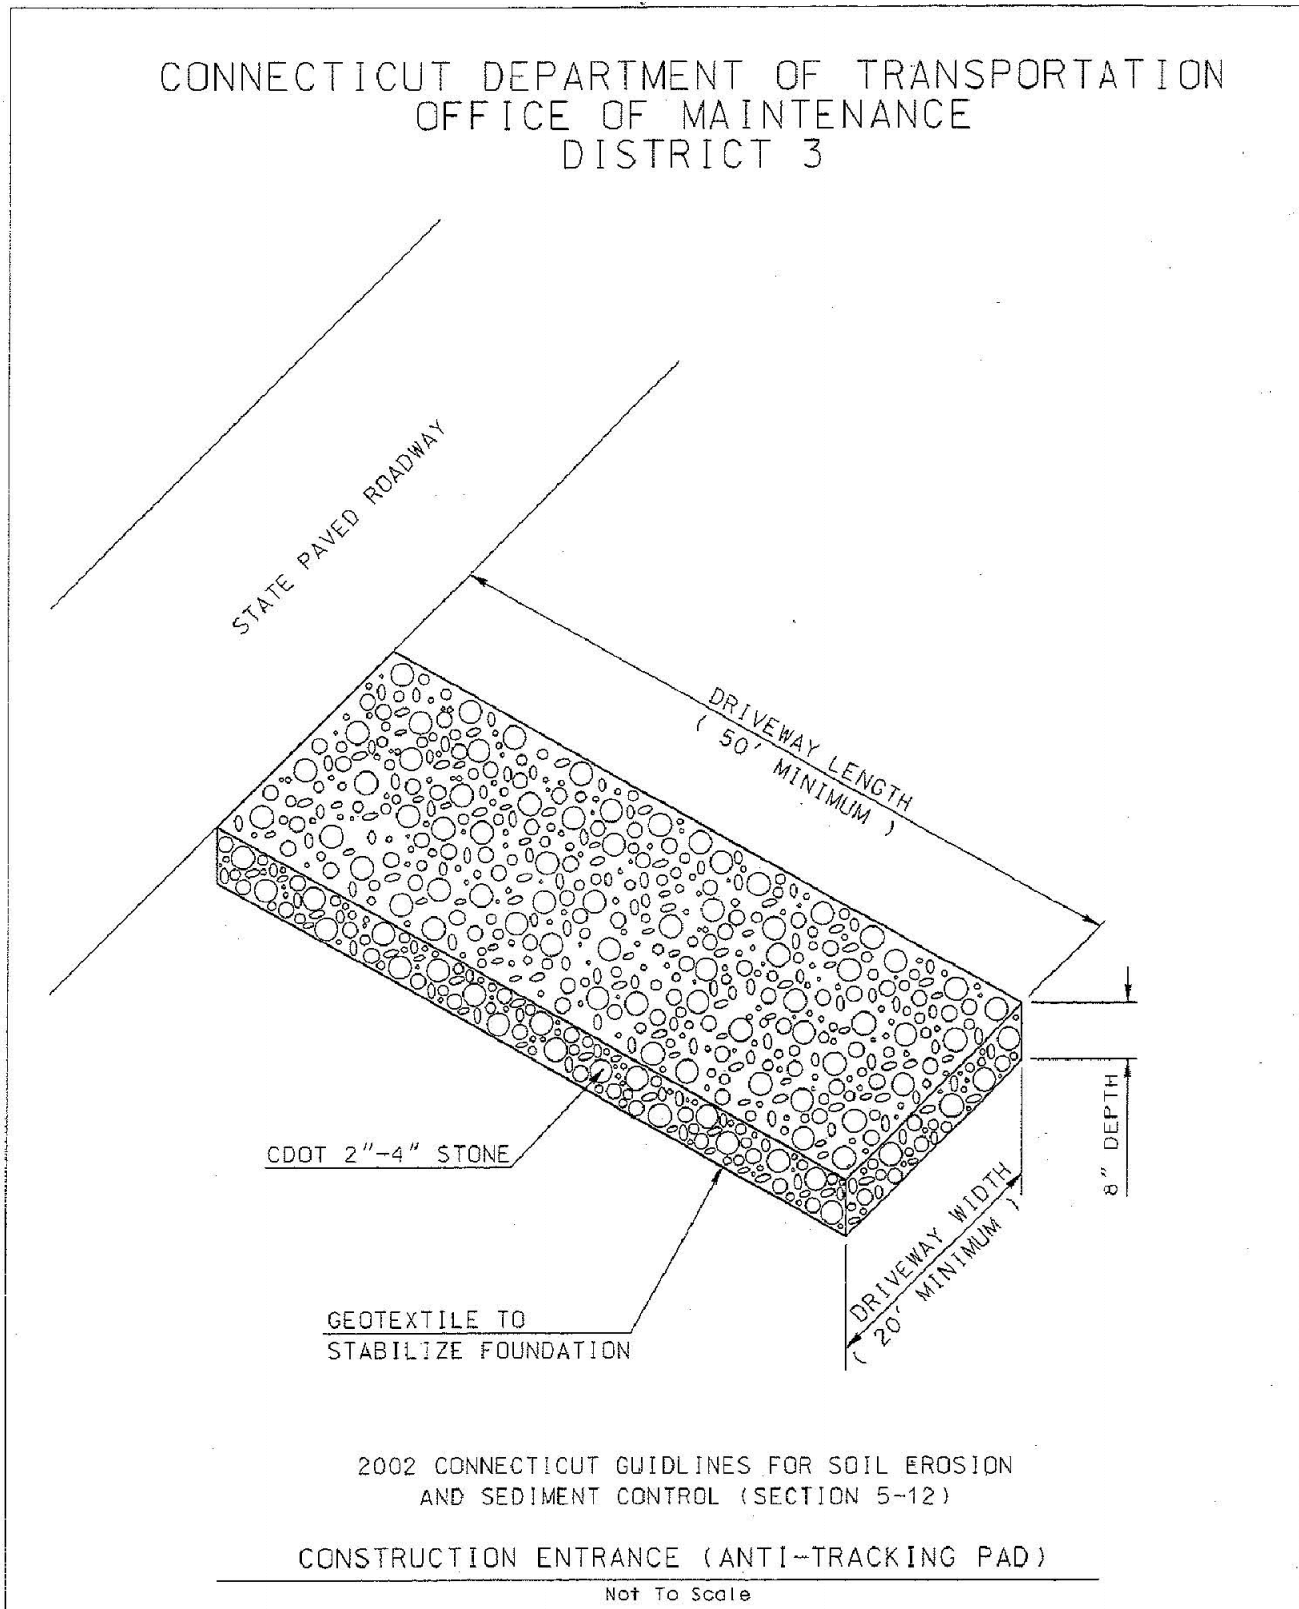

REVISED FEB. 2004


SLOPE INSTALLATION

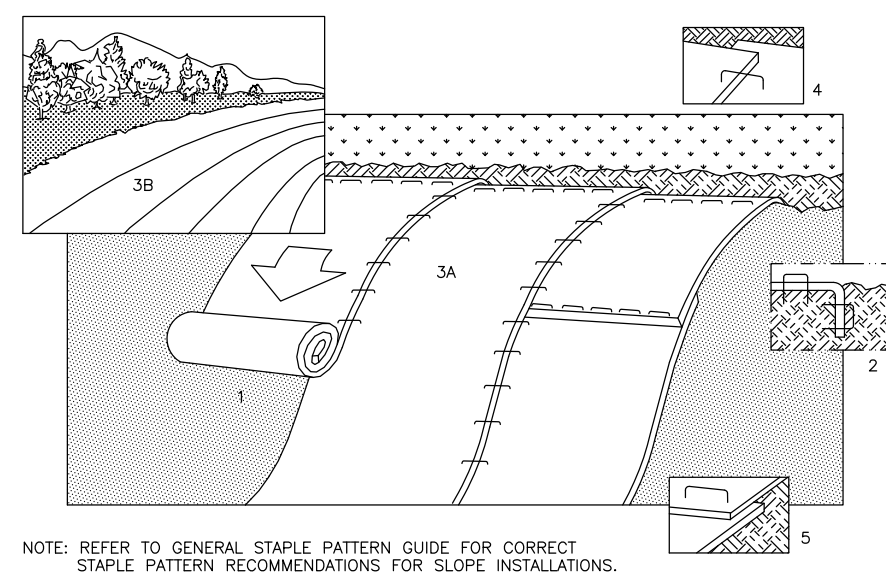

NOTE: REFER TO GENERAL STAPLE PATTERN GUIDE FOR CORRECT STAPLE PATTERN RECOMMENDATIONS FOR SLOPE INSTALLATIONS.


- PREPARE SOIL BEFORE INSTALLING BLANKETS, INCLUDING APPLICATION OF LIME, FERTILIZER, AND SEED. NOTE: WHEN USING CELL-O-SEED DO NOT SEED PREPARED AREA. CELL-O-SEED MUST BE INSTALLED WITH PAPER SIDE DOWN.
- BEGIN AT THE TOP OF THE SLOPE BY ANCHORING THE BLANKET IN 6" DEEP X 6" WIDE TRENCH. BACKFILL AND COMPACT THE TRENCH AFTER STAPLING.
- ROLL THE BLANKETS (A) DOWN OR (B) HORIZONTALLY ACROSS THE SLOPE.
- THE EDGES OF PARALLEL BLANKETS MUST BE STAPLED WITH APPROXIMATELY 2" OVERLAP.
- WHEN BLANKETS MUST BE SPLICED DOWN THE SLOPE, PLACE BLANKETS END OVER END (SHINGLE STYLE) WITH APPROXIMATELY 4" OVERLAP. STAPLE THROUGH OVERLAPPED AREA, APPROXIMATELY 12" APART.

14649 HIGHWAY 41 NORTH, EVANSVILLE, INDIANA 47711
USA 1-800-772-2040 CANADA 1-800-445-2040

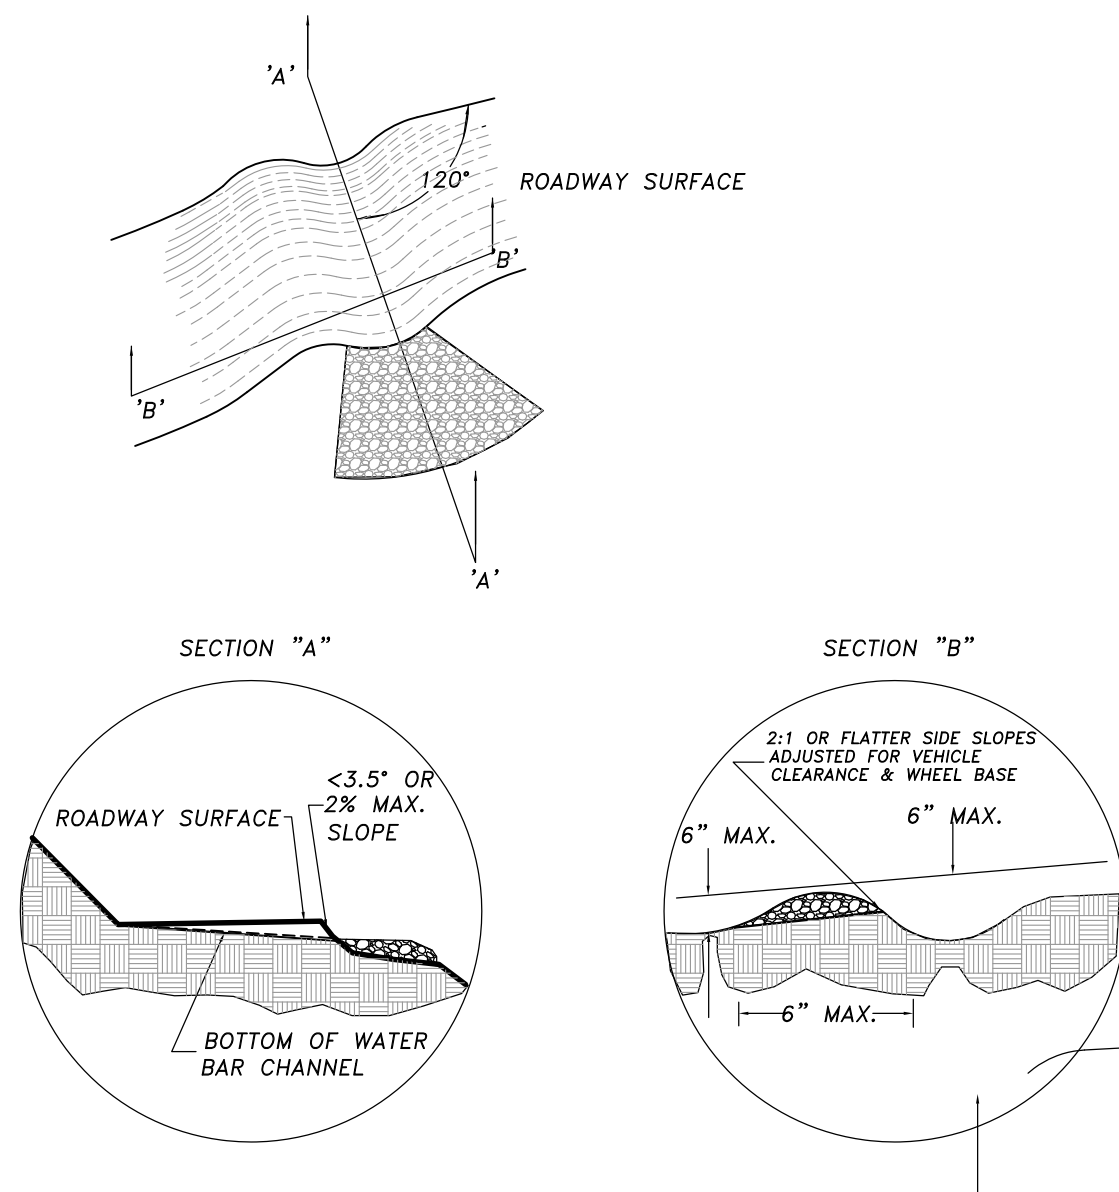

WATER BAR DETAIL

(N.T.S.)

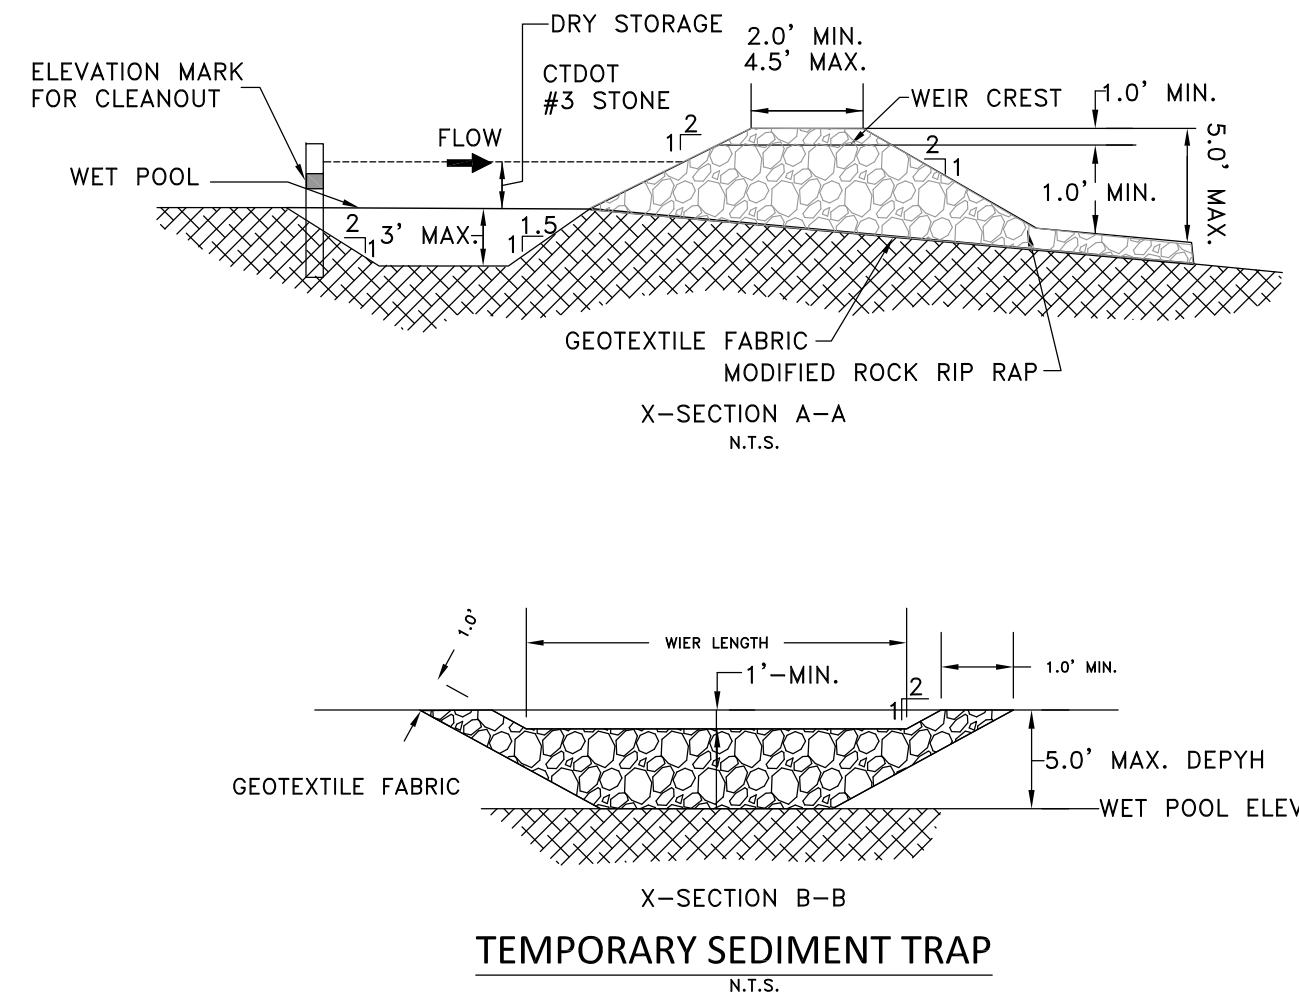

TEMPORARY SEDIMENT TRAP

N.T.S.

FOR PERMITTING ONLY, NOT FOR CONSTRUCTION

SCALE: N.A.	CHECKED BY: J.P.C.
DATE: AUG. 02, 2024	DRAWN BY: J.M.P.
JOB No.: 3513	ACID FILE: 3513-DET
SHEET: C	OF: 14
REVISIONS: PER TOWN COMMENTS NOV. 24, 2023 PER TOWN COMMENTS DEC. 08, 2024 PER TOWN COMMENTS	

HALLISEY, PEARSON & CASSIDY

CIVIL ENGINEERS & LAND SURVEYORS

630 MAIN STREET, UNIT #1A

CROMWELL, CONNECTICUT 06416

PHONE: (860)-529-6812, FAX: (860)-721-7709

SITE DETAILS

PLANNED LUXURY RESIDENTIAL DEVELOPMENT

EDITH LANE

PREPARED FOR







T & M HOMES

FOR PROPERTY LOCATED AT

#391 SINSBURY ROAD (RT. #185), #17 & #218 WATKINS ROAD AND #19 OVERBROOK FARM ROAD

BLOOMFIELD, CONNECTICUT




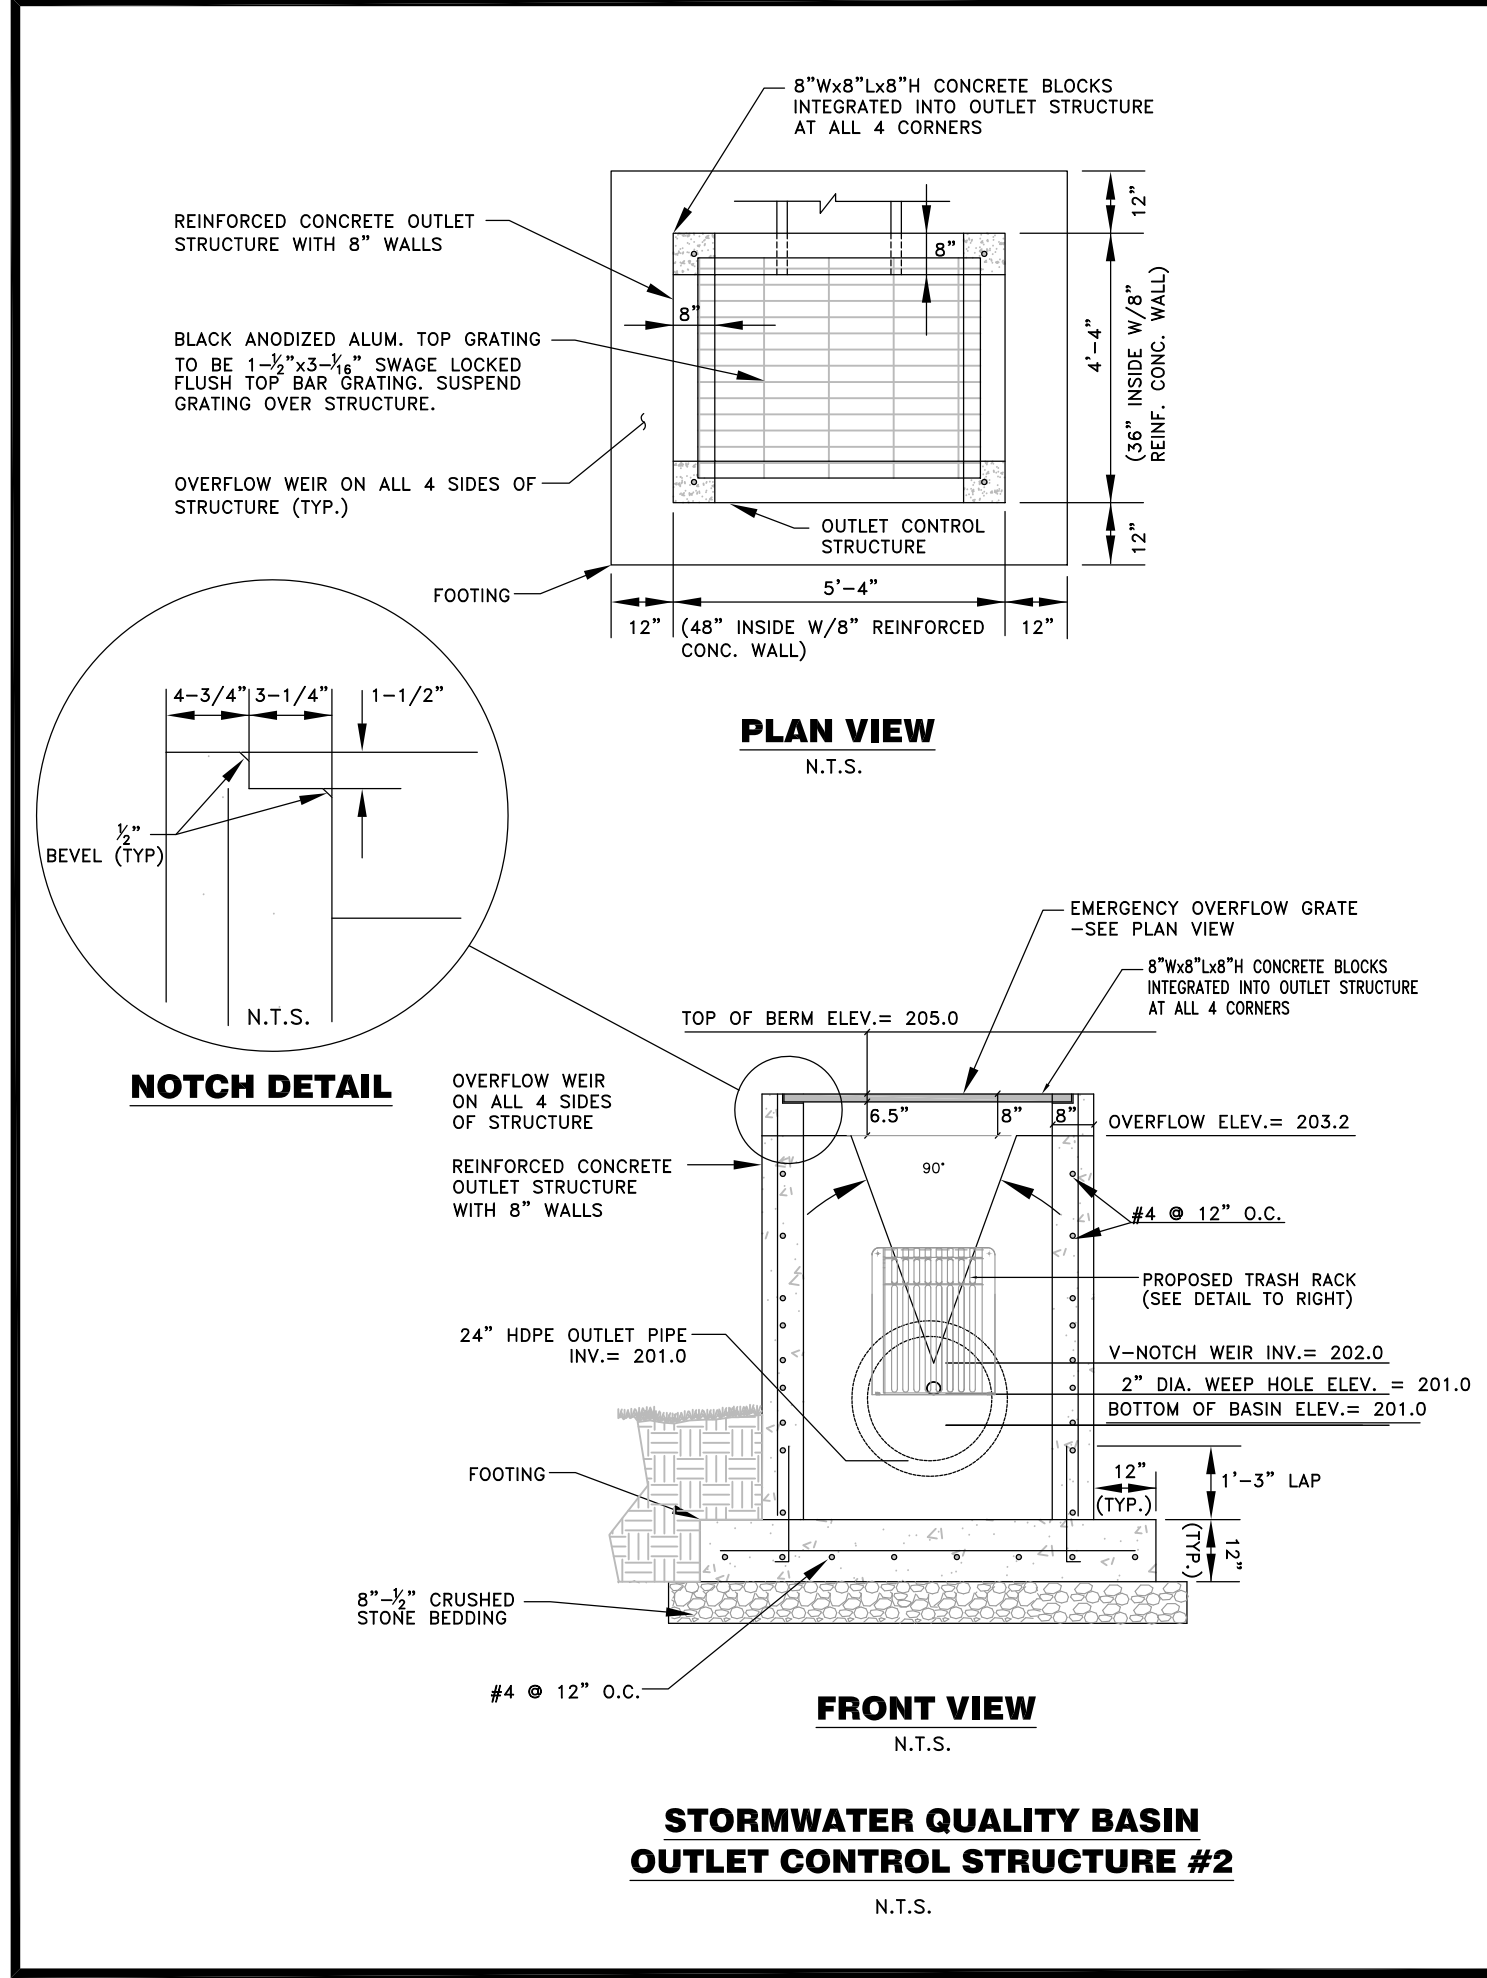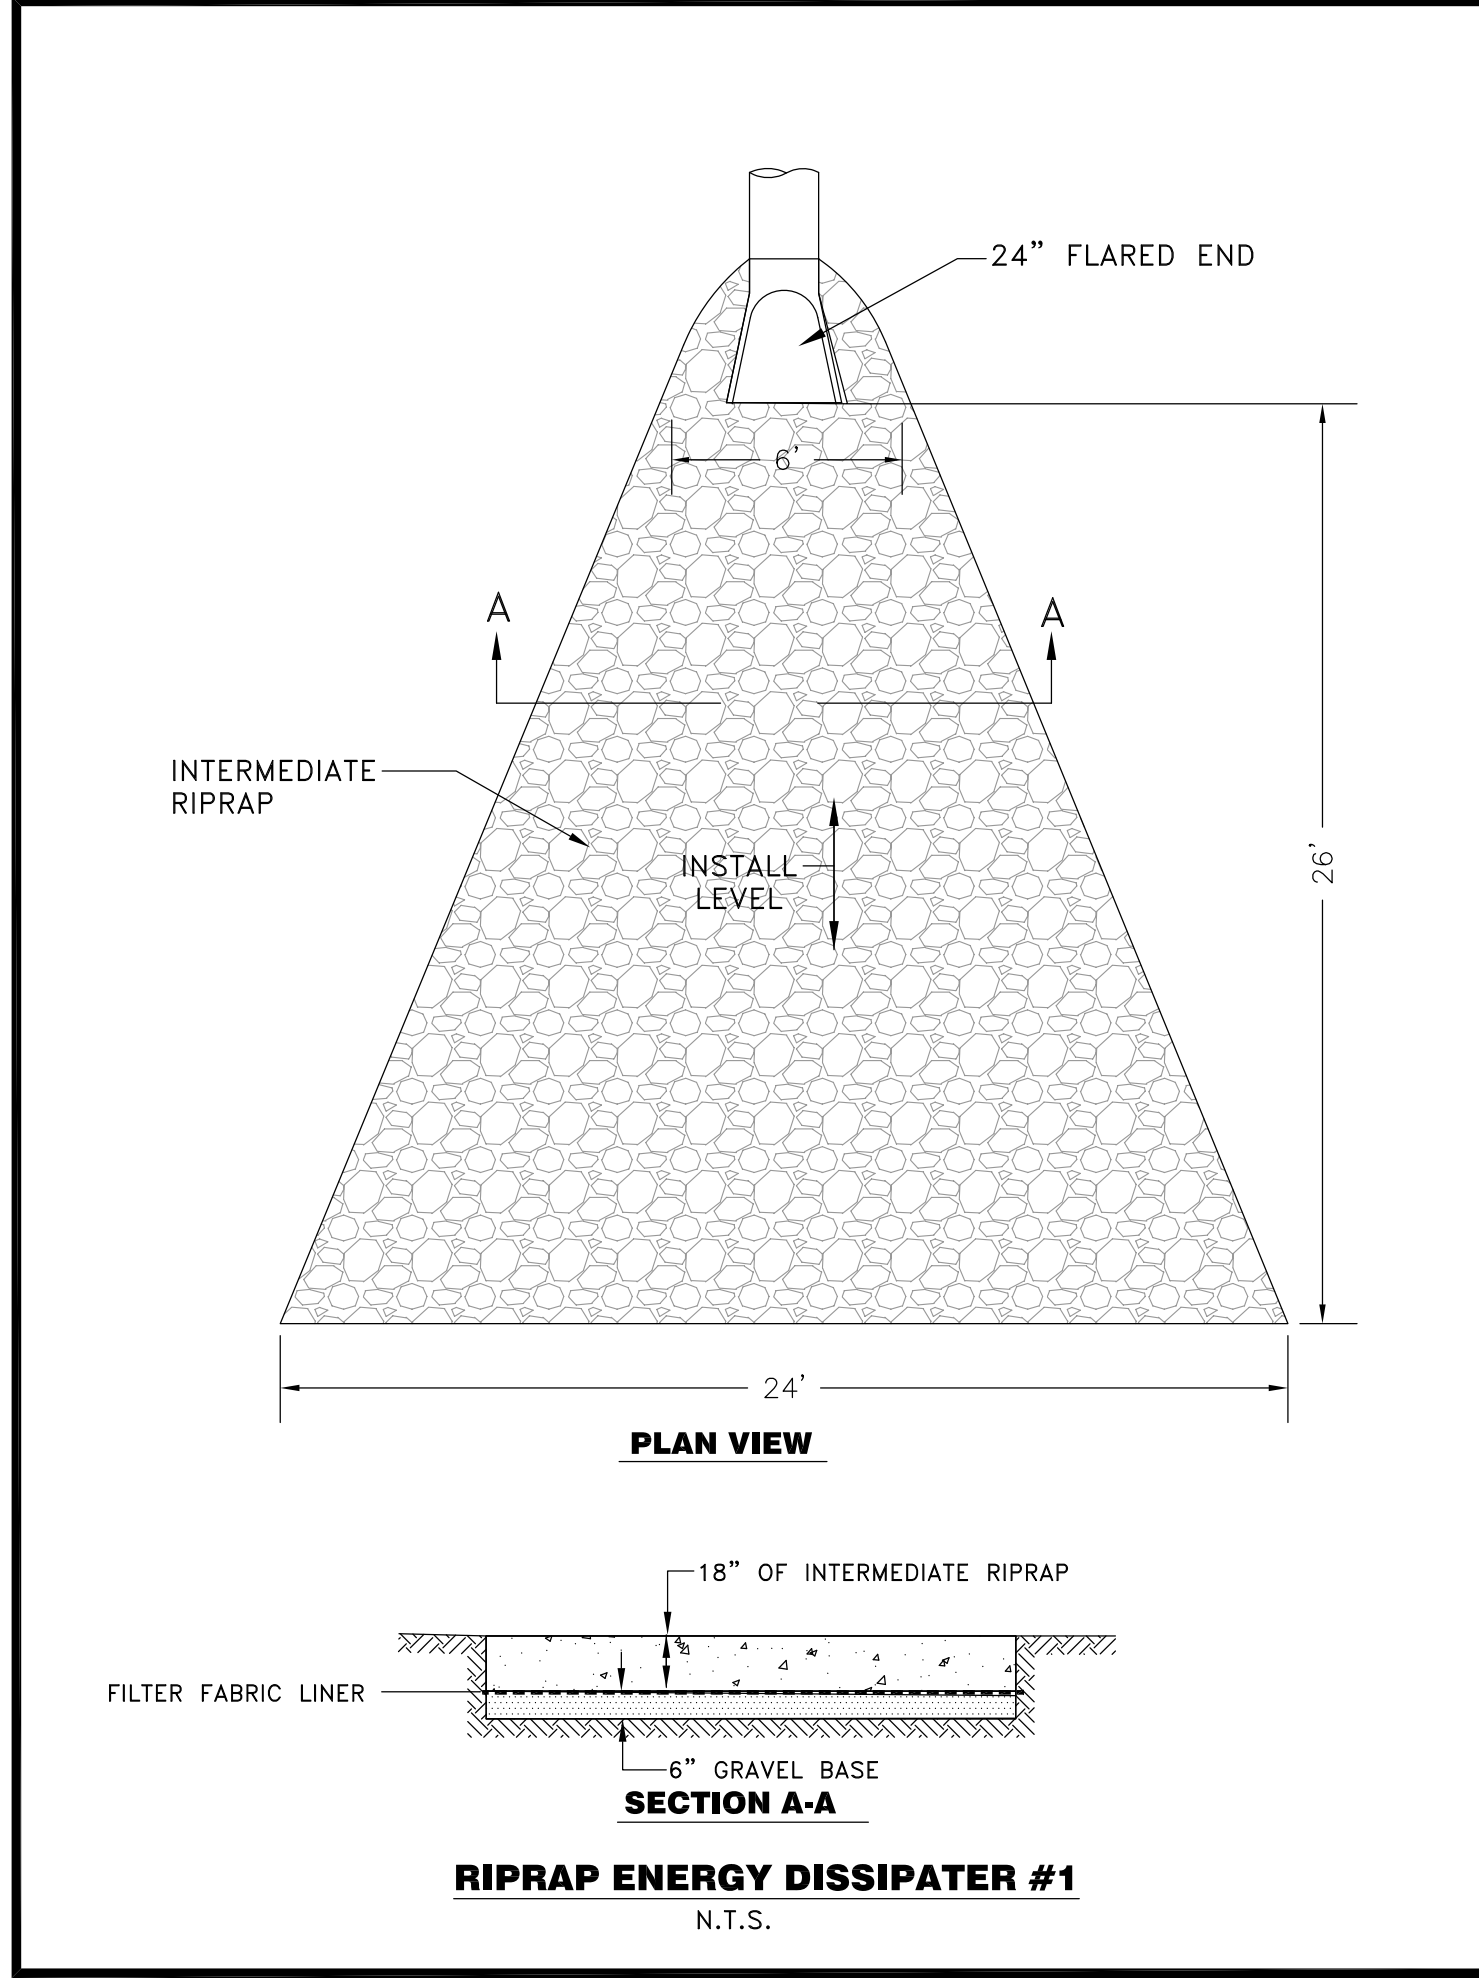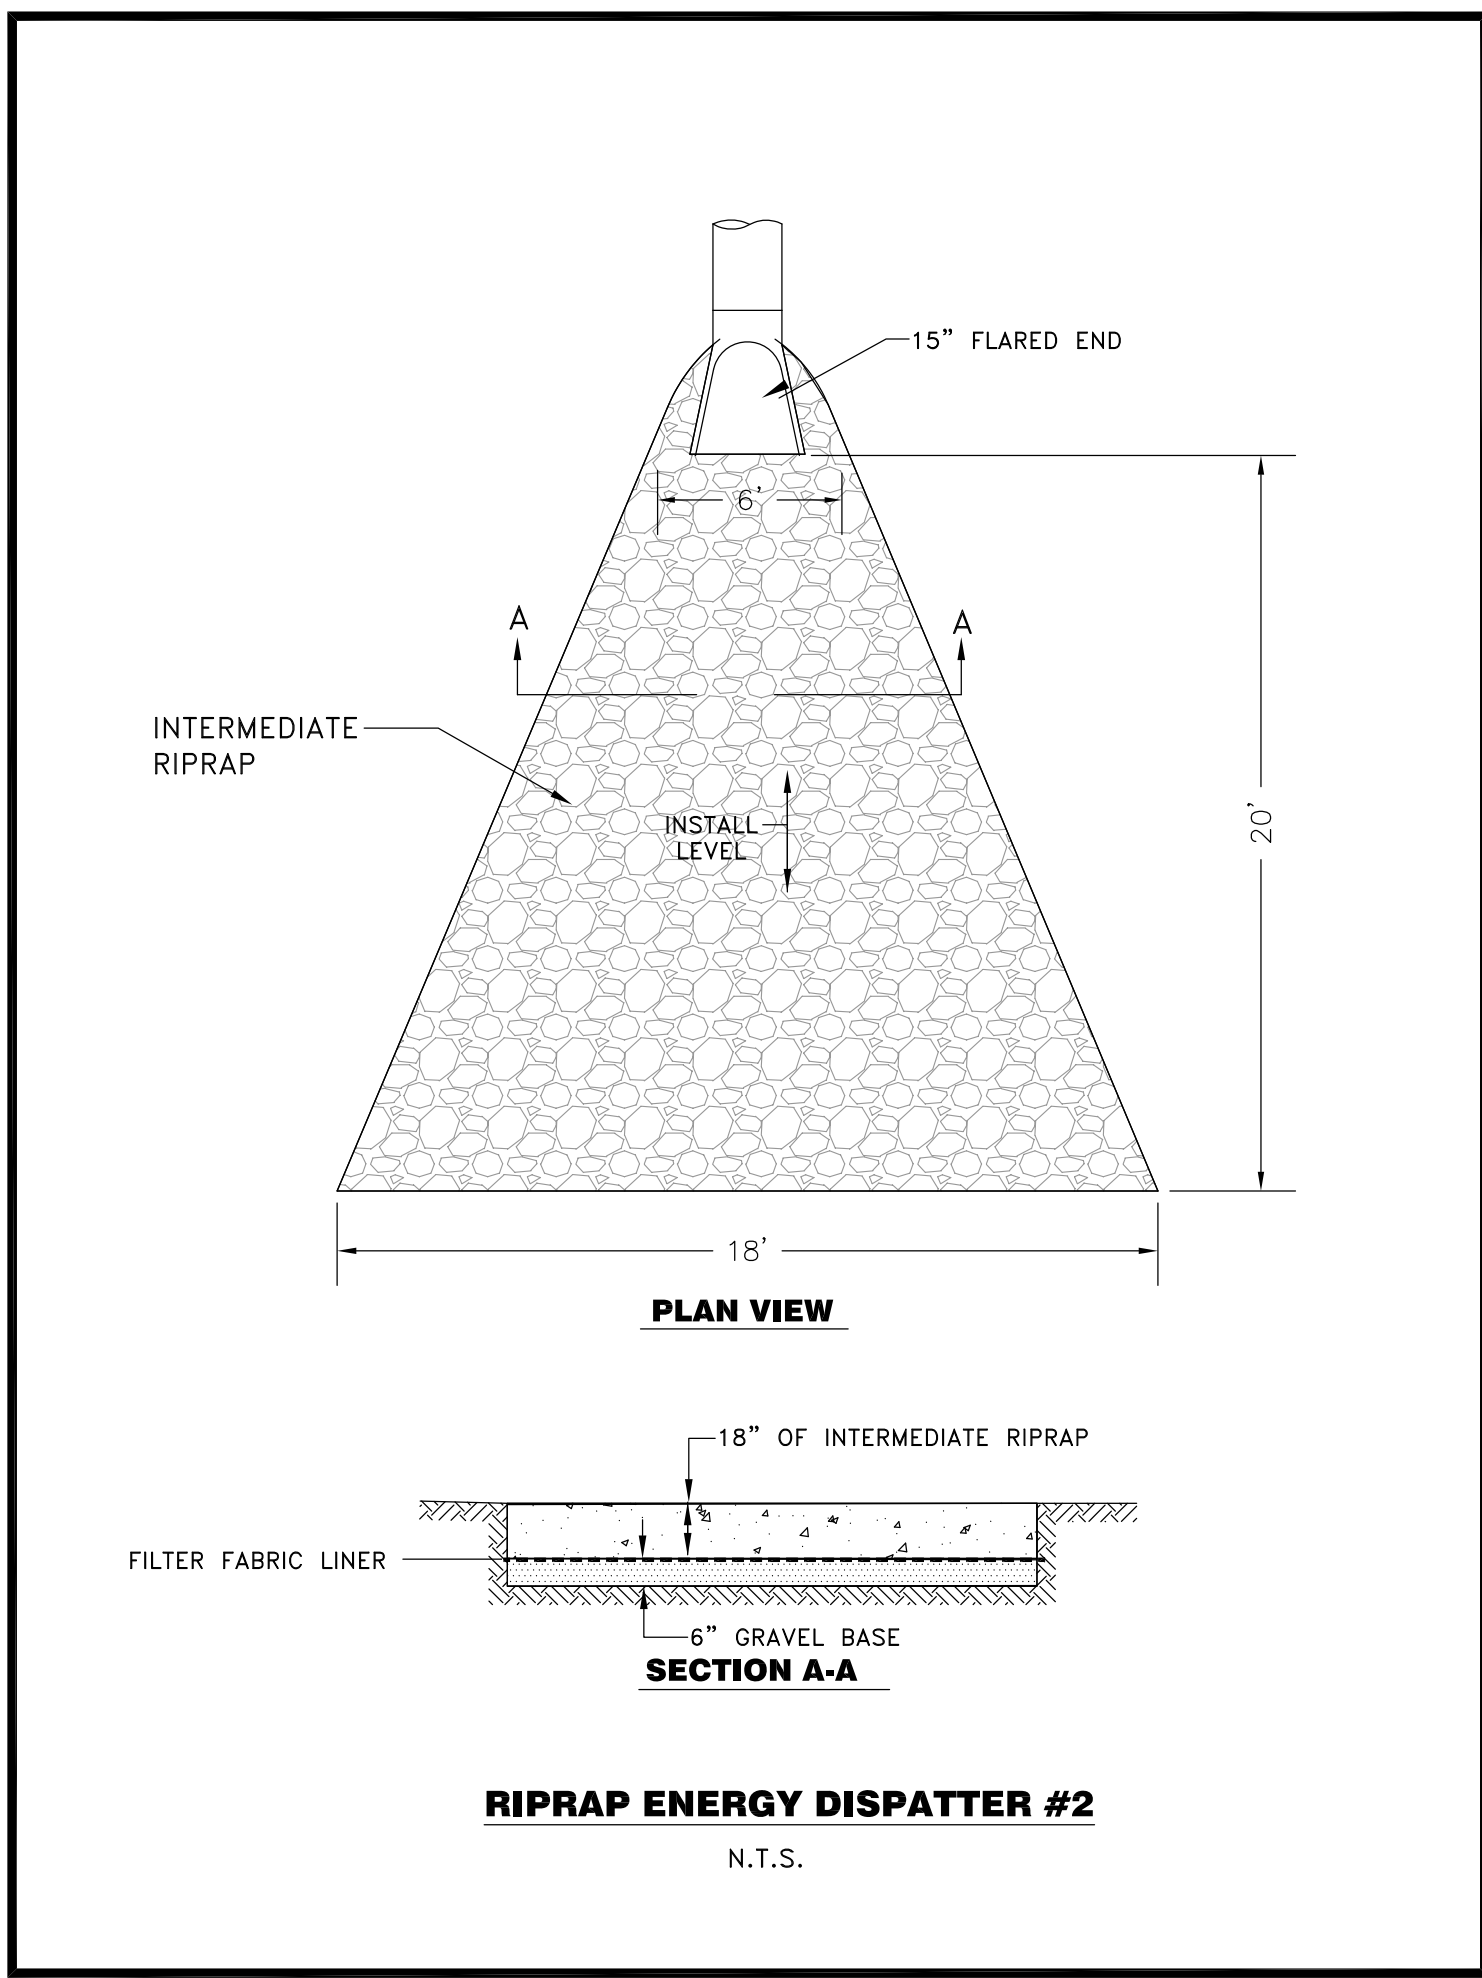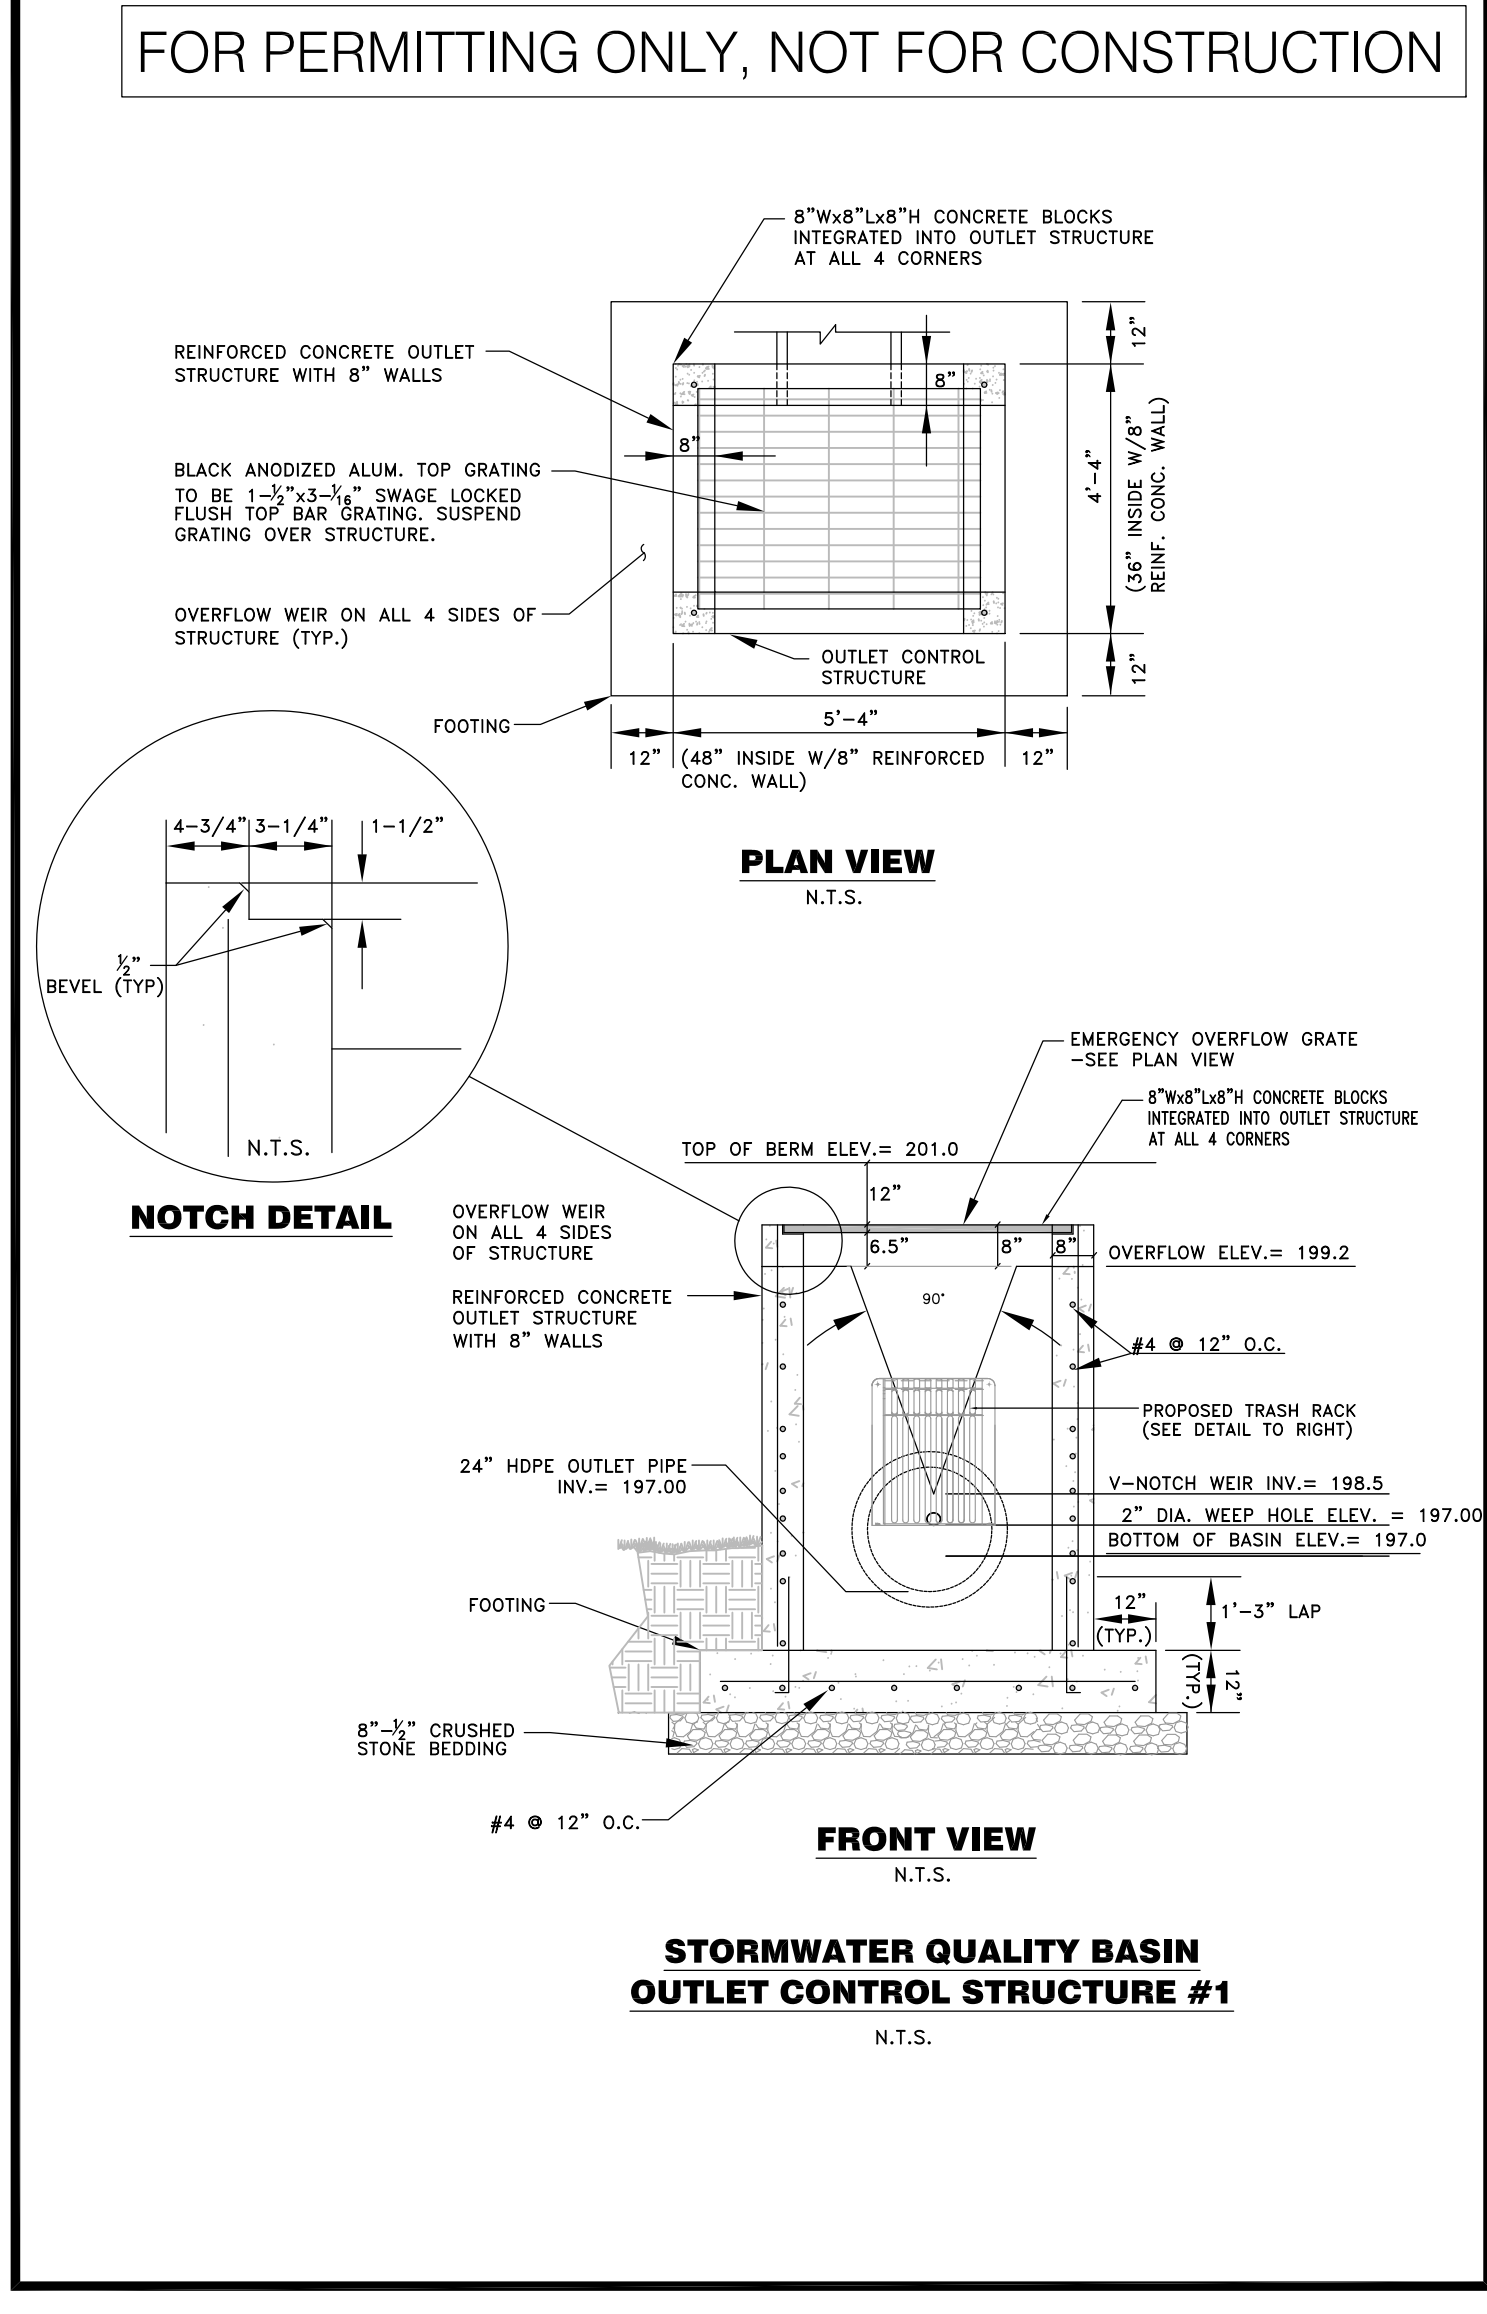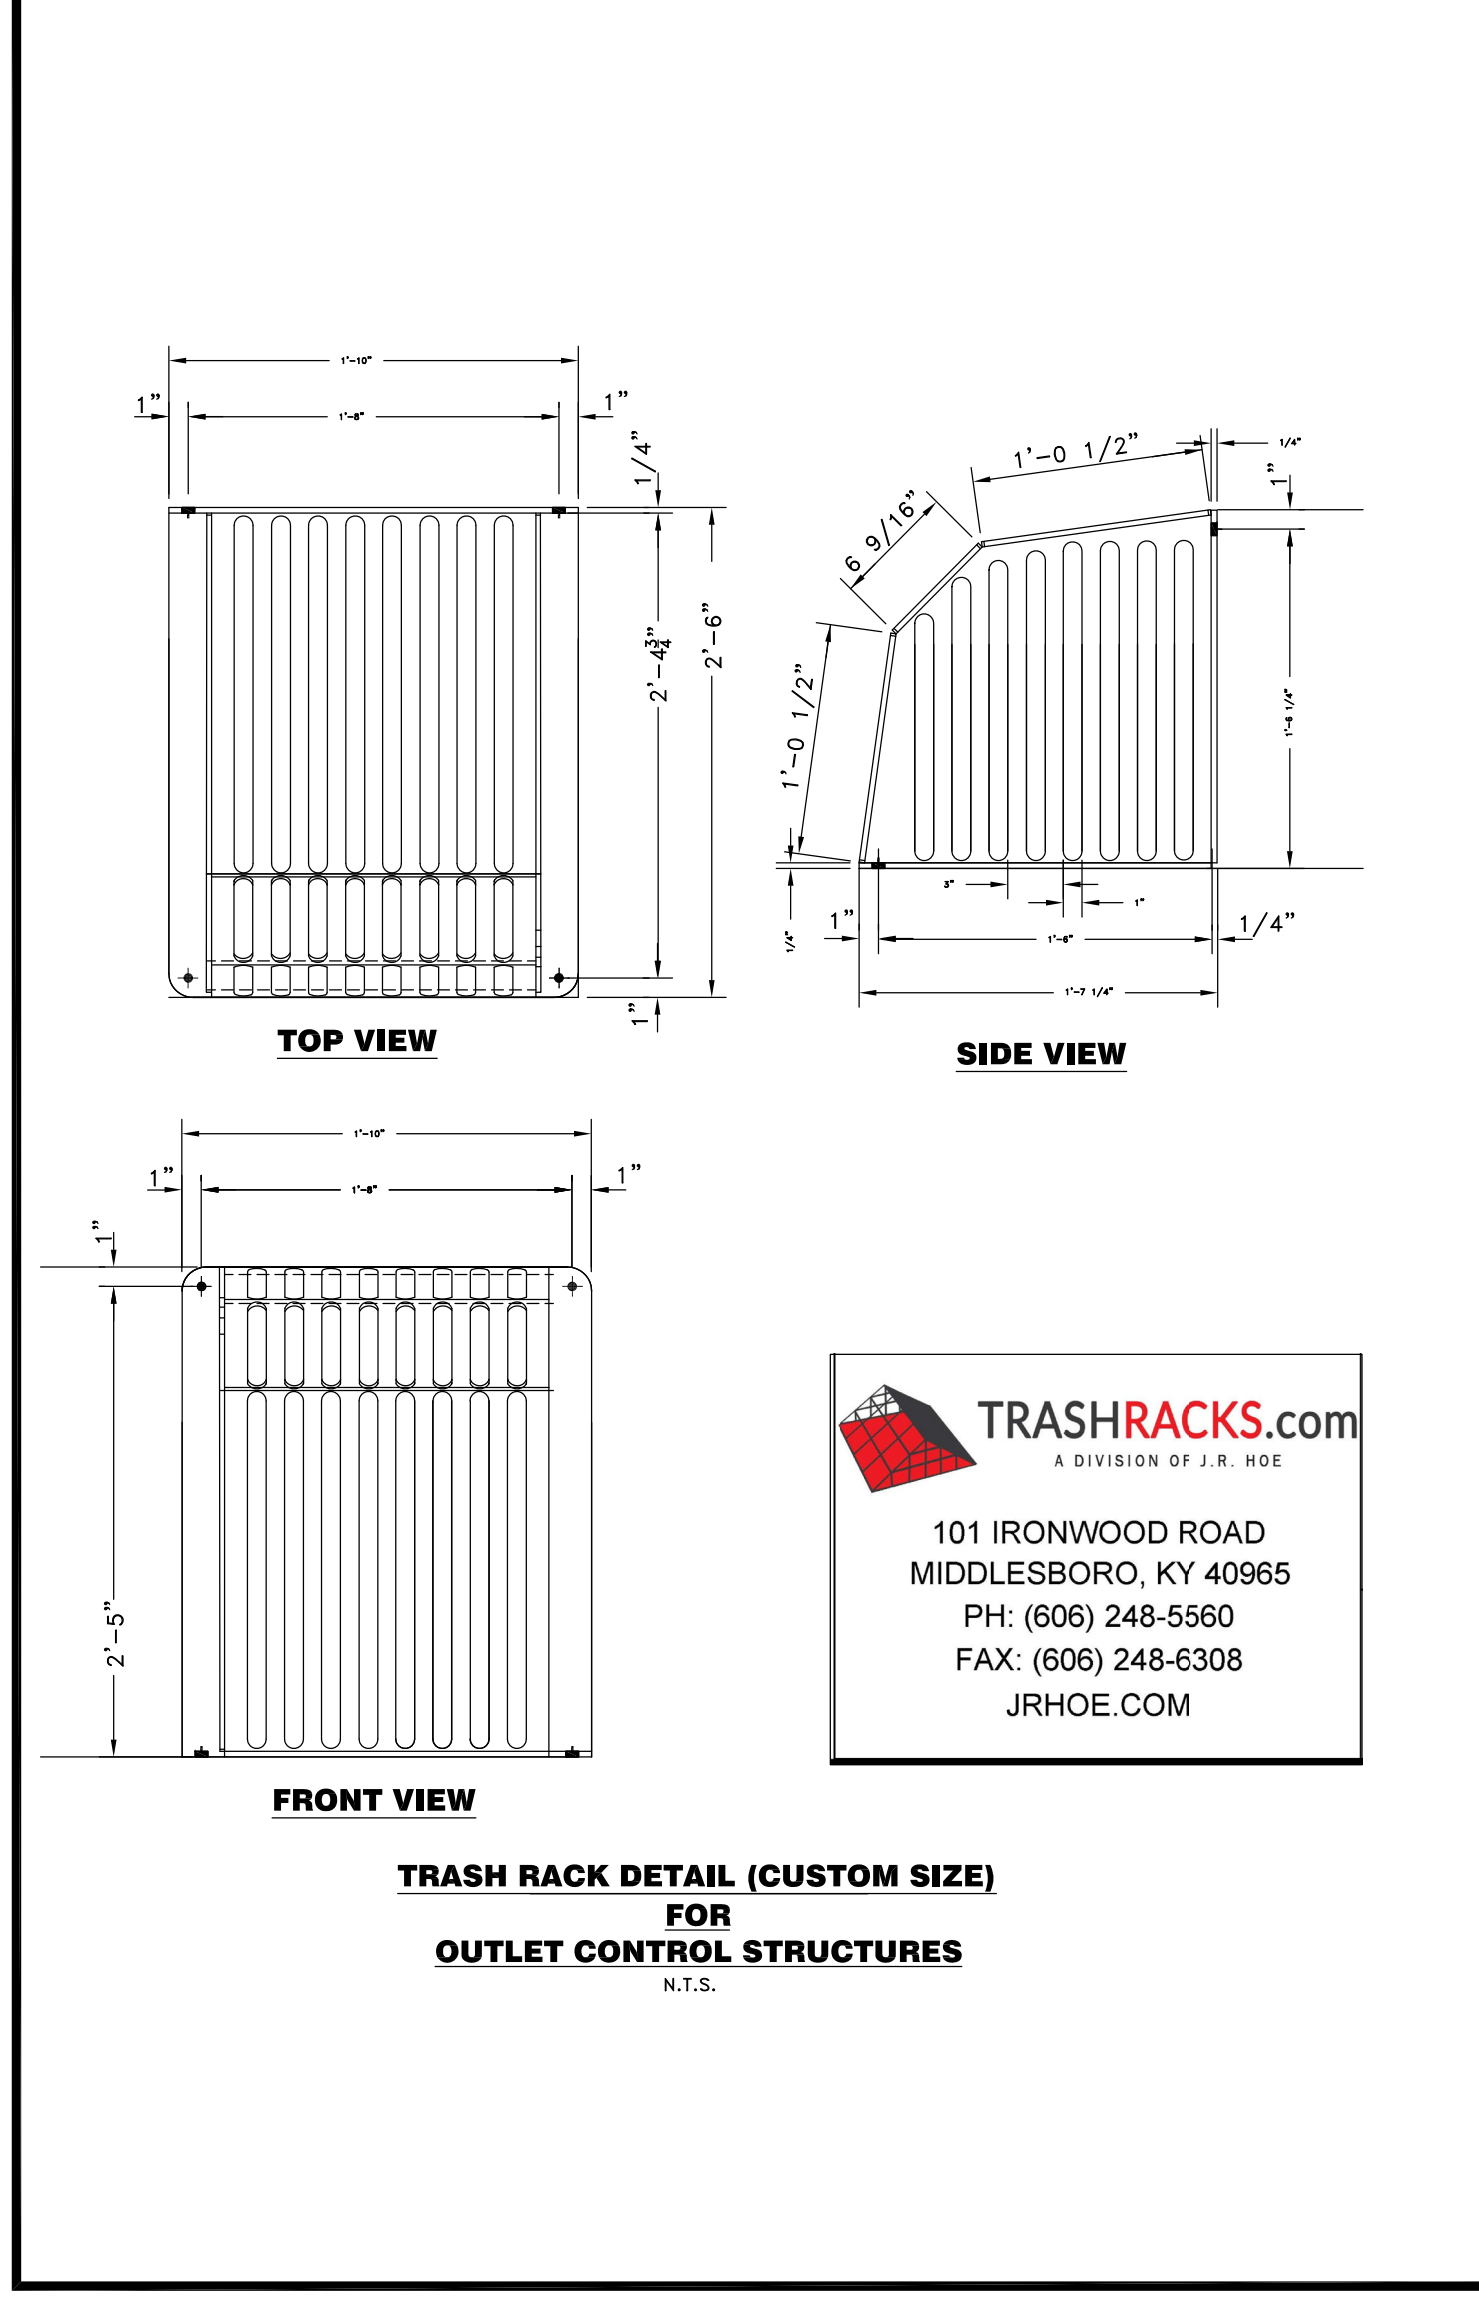
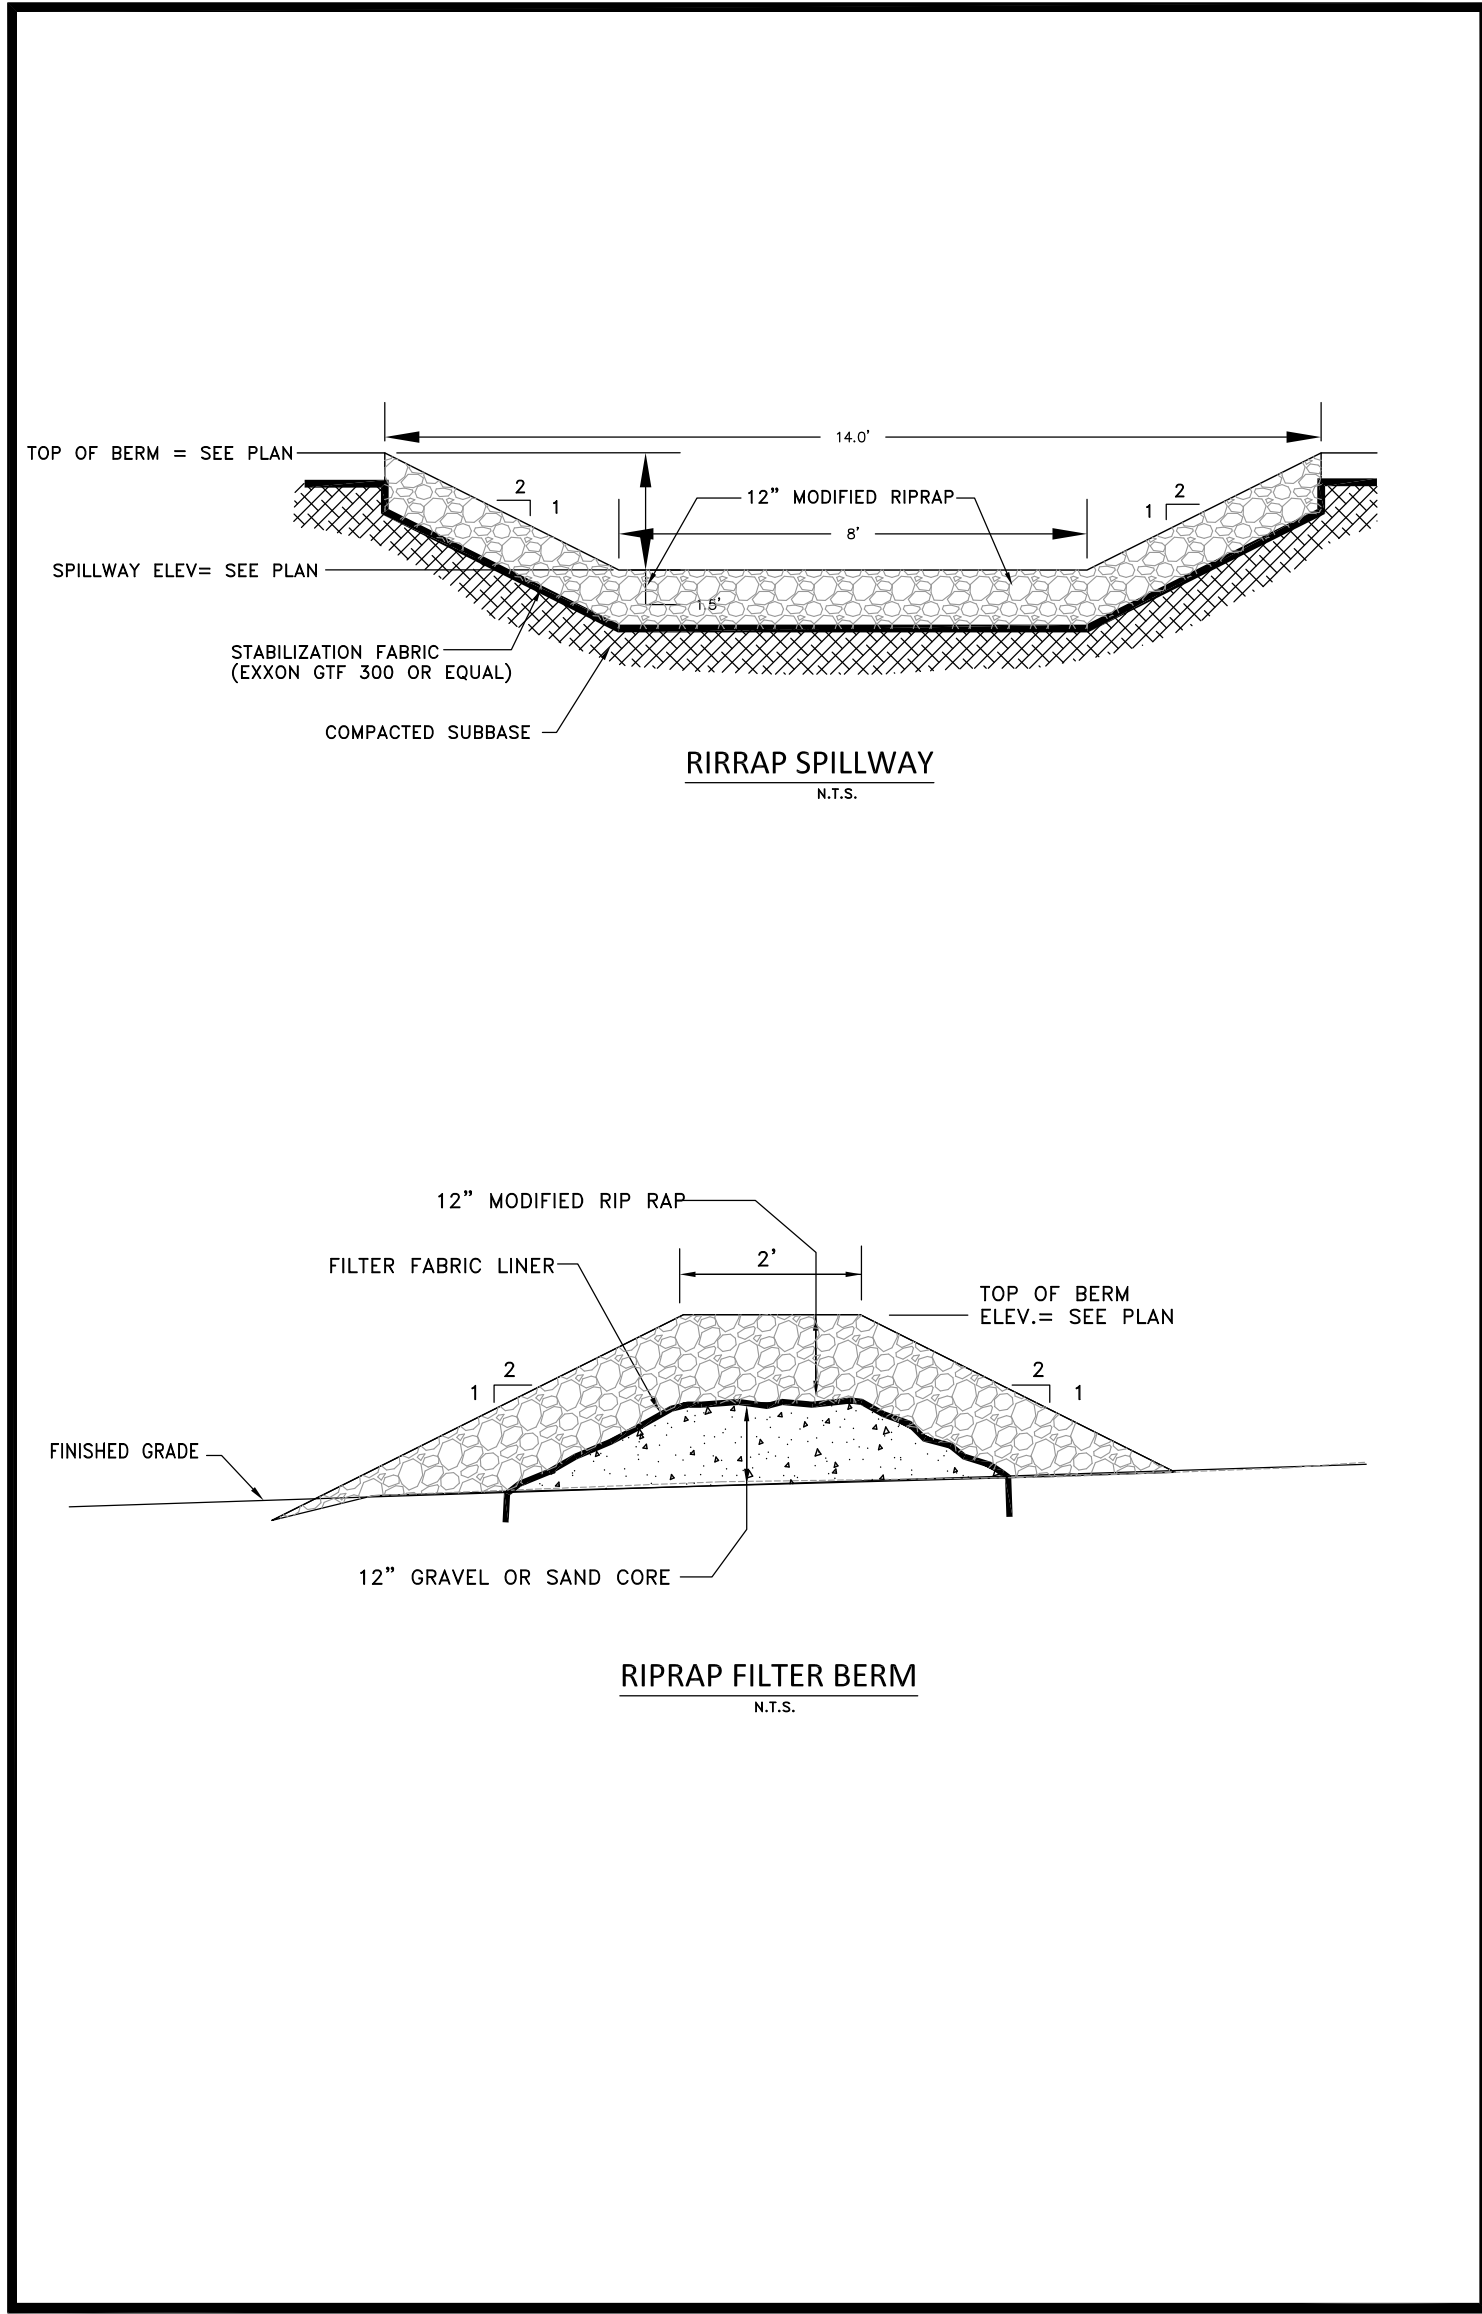


SCALE: N.A.	CHECKED BY: J.P.C.
DATE: AUG. 02, 2024	DRAWN BY: J.M.P.
JOB No.: 3513	ACAD FILE: 3513-DET
SHEET: C	OF: 15
REVISIONS: FOR TOWN COMMENT NOV. 24, 2023 FOR TOWN COMMENT DEC. 08, 2024 FOR TOWN COMMENT DEC. 08, 2024 FOR TOWN COMMENT	




HALLISEY, PEARSON & CASSIDY
CIVIL ENGINEERS & LAND SURVEYORS
630 MAIN STREET, UNIT #1A
CROMWELL, CONNECTICUT 06416
PHONE: (860)-529-6812, FAX: (860)-721-7709

SITE DETAILS
PLANNED LUXURY RESIDENTIAL DEVELOPMENT
EDITH LANE
PREPARED FOR
T & M HOMES
FOR PROPERTY LOCATED AT
#391 SINSBURY ROAD (RT. #183), #17 & #218 WATKINS ROAD AND #19 OVERBROOK FARM ROAD
BLOOMFIELD, CONNECTICUT

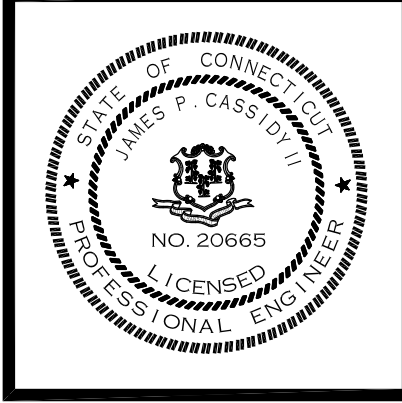

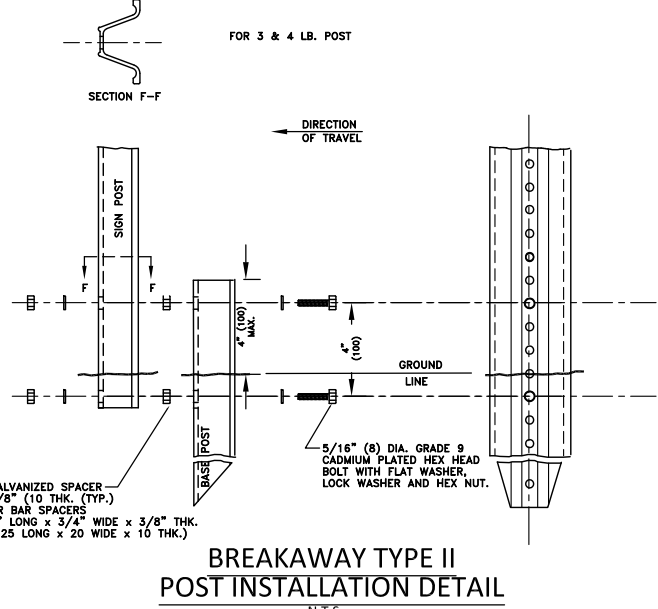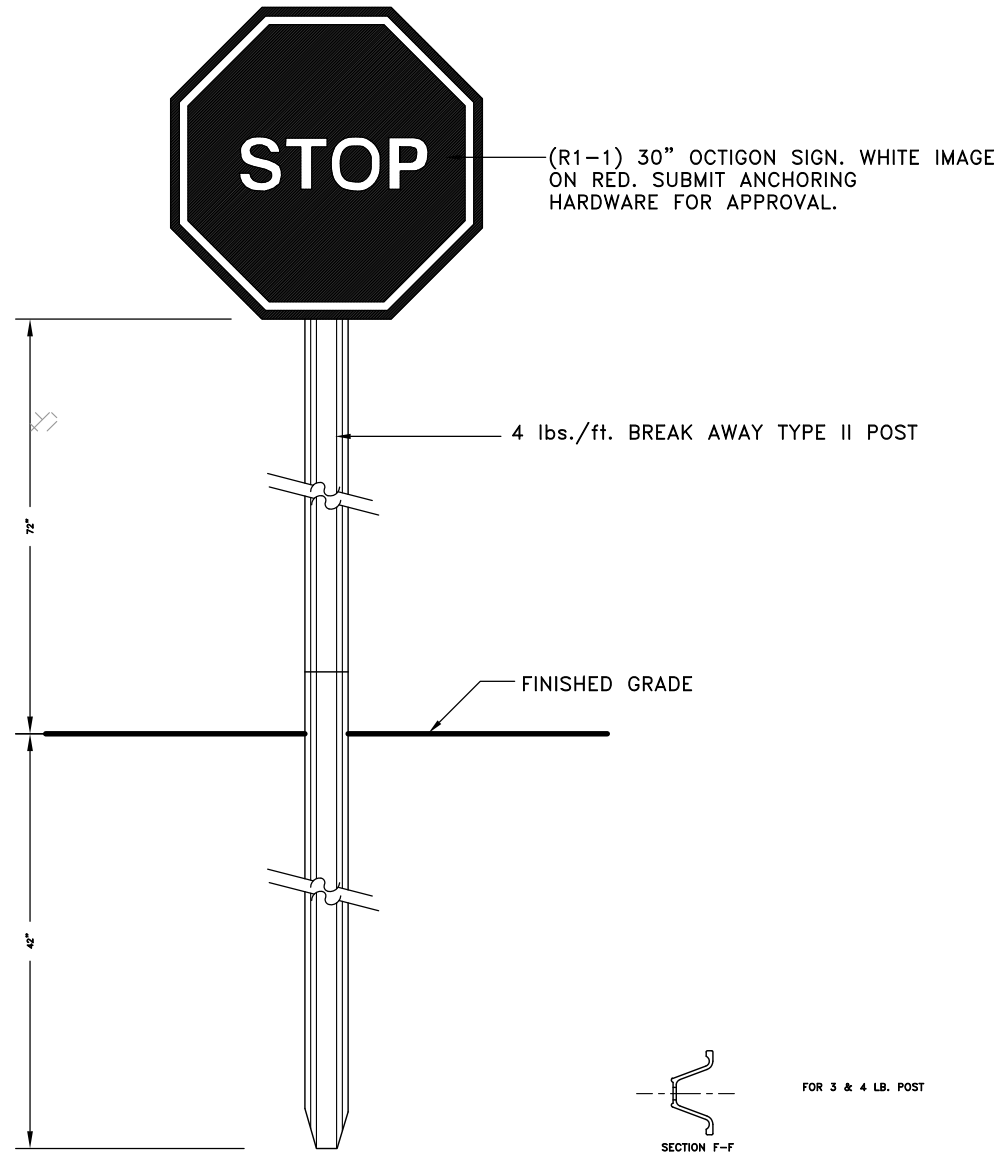

- GENERAL NOTES:
- STEEL FOR DELINEATOR POST SHALL BE ASTM A56/A56M-11 STEEL. STEEL FOR ALL OTHER POSTS SHALL CONFORM TO THE MECHANICAL REQUIREMENTS OF ASTM A 489 GRADE 80 AND TO CHEMICAL REQUIREMENTS OF ASTM A1 CARBON STEEL TEE RAIL HAVING NOMINAL WEIGHT (MASS) OF 91 lbs/yd (45 kg/yd) OR GREATER PER LINEAR YARD (METER).
 - AFTER FABRICATION, ALL STEEL POSTS, TRAPS AND PLATES SHALL BE GALVANIZED TO MEET THE REQUIREMENTS OF ASTM A153/A153M.
 - WASHERS FOR BREAKAWAY INSTALLATIONS SHALL MEET ASTM F436, TYPE 1.
 - ALL BOLTS, NUTS, AND WASHERS FOR BREAKAWAY INSTALLATIONS SHALL BE GALVANIZED TO MEET THE REQUIREMENTS OF ASTM A153/A153M.
 - ALL SIGN POST SHALL HAVE BREAKAWAY FEATURES TO MEET ASDHO REQUIREMENTS CONTAINED IN THE CURRENT "STANDARD SPECIFICATIONS FOR STRUCTURAL SUPPORTS FOR HIGHWAY SIGNS, LUMINAIRES AND TRAFFIC SIGNALS". THE BREAKAWAY FEATURES SHALL BE STRUCTURALLY ADEQUATE TO CARRY THE LOADS SHOWN IN THE PLANS AT 60 mph (97 km/h) WIND LOADING. INSTALLATIONS SHALL BE IN ACCORDANCE WITH MANUFACTURER'S RECOMMENDATIONS.
 - TYPE A POST - 3 lbs./ft. (4.5 kg/m) TYPE B POST - 4 lbs./ft. (6 kg/m)

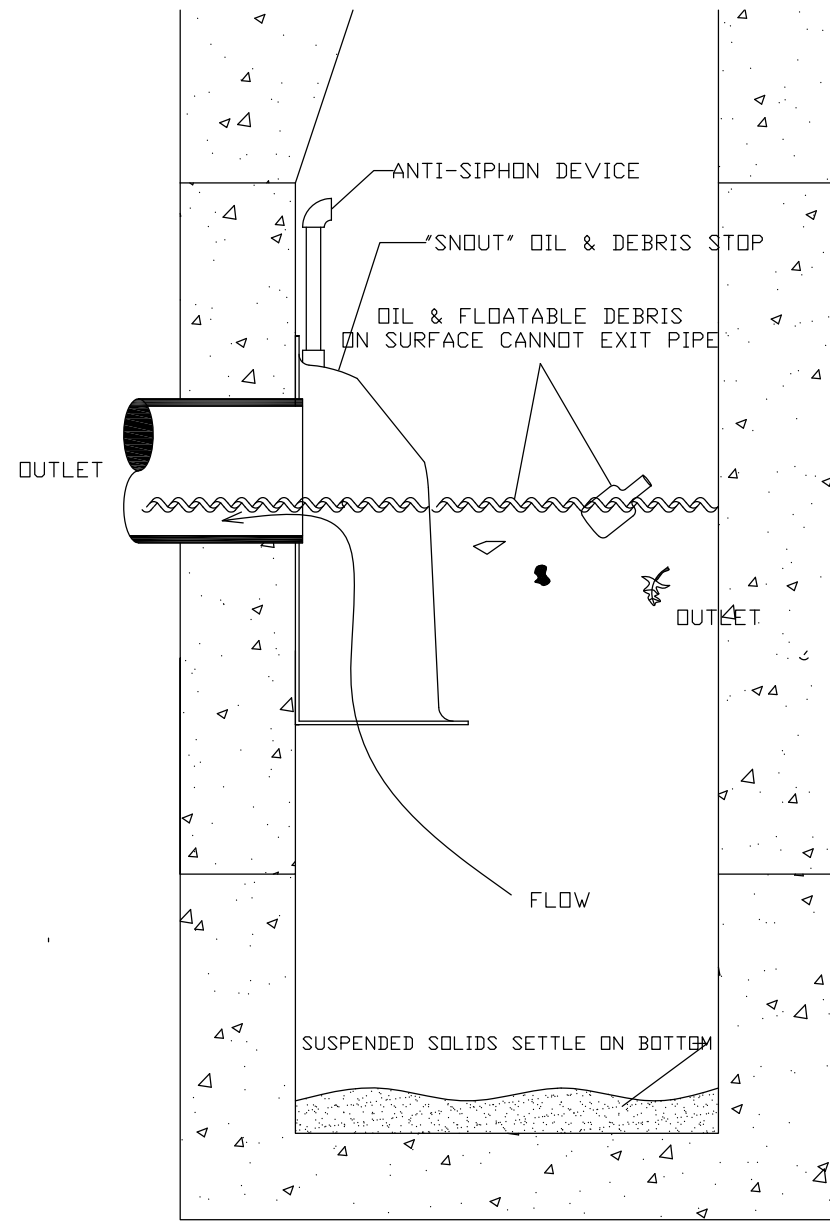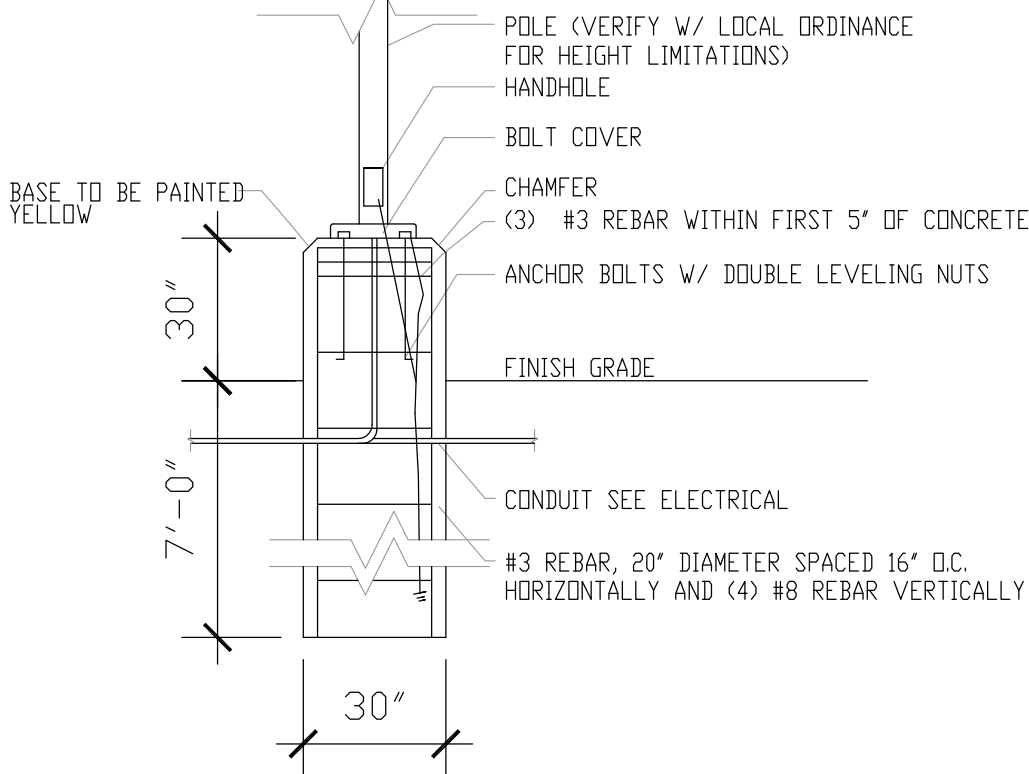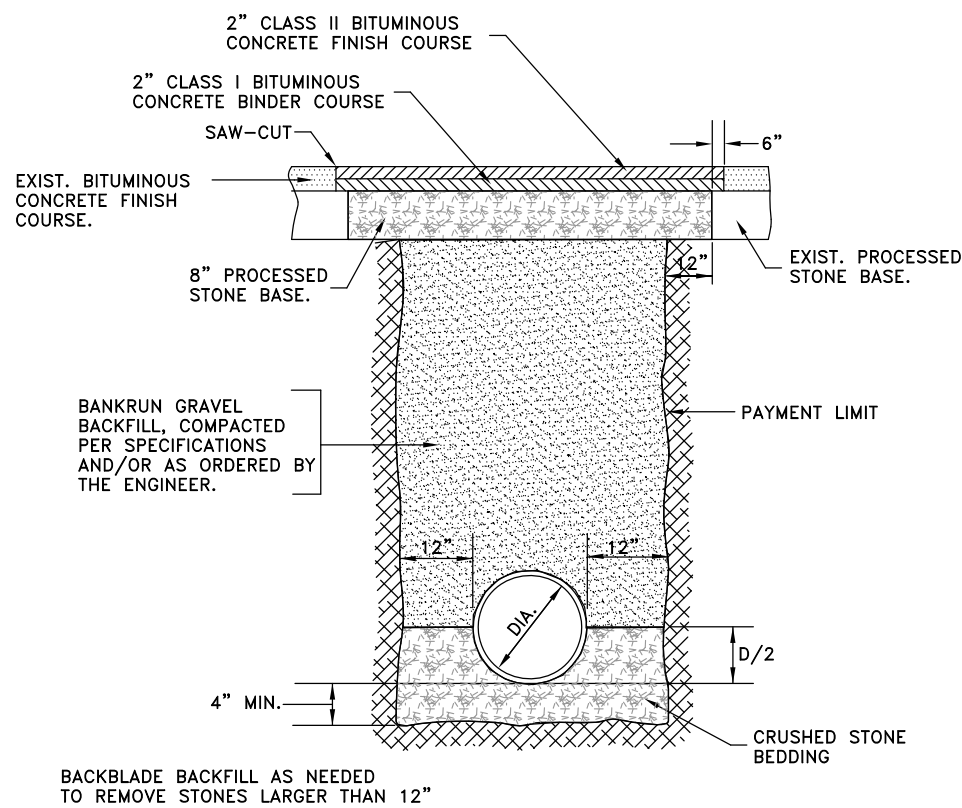


POST CONSTRUCTION STORM WATER POLLUTION MAINTENANCE


RESPONSIBLE PARTIES AND STORMWATER MANAGEMENT SYSTEM OWNER:
BROOK STREET ROCKY HILL LLC
30 FIELDSTONE COURT
CHESHIRE, CT 06410
PHONE: 1-860-604-5352

CATCH BASINS: CATCH BASINS SHALL BE INSPECTED ON A REGULAR BASIS (AT LEAST TWICE PER YEAR) AND ANY SEDIMENT, OILS & FLOATABLES WILL BE REMOVED AS NECESSARY (A MINIMUM OF ONCE A YEAR TO ENSURE FUNCTIONING OF THE SYSTEM, UTILIZING A VACUUM TRUCK)

FOR PERMITTING ONLY, NOT FOR CONSTRUCTION

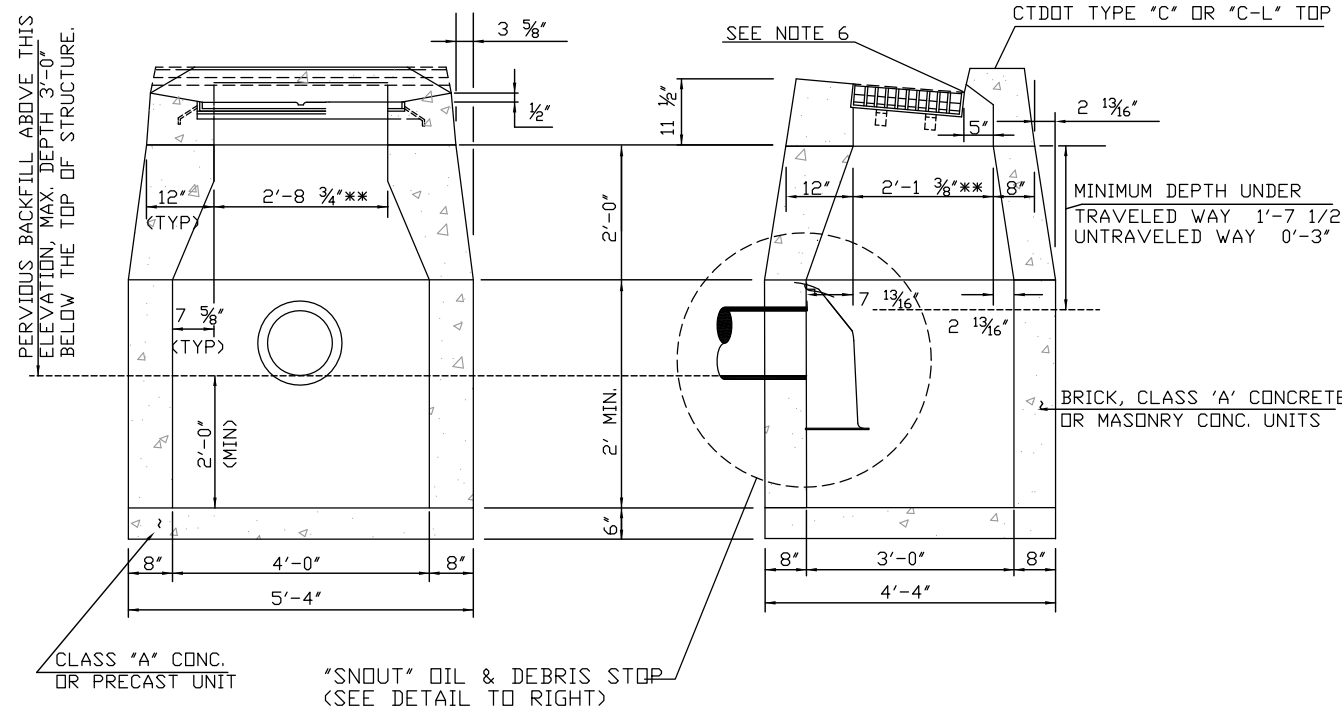

- NOTES:
- WALLS OF ALL CATCH BASINS OVER 10 FT. DEEP SHALL BE INCREASED TO 12" THICKNESS. INSIDE DIMENSIONS SHALL REMAIN THE SAME.
 - PROVIDE DRAINAGE OPENING IN EACH WALL AT LOWEST INVERT ELEVATION.
 - WHERE BRICK OR MASONRY CONCRETE UNITS ARE USED, CORBELLING WILL BE PERMITTED. MAXIMUM CORBEL SHALL BE 3". NO PROJECTION SHALL EXTEND INSIDE OF LIMITS NOTED BY **.
 - PRECAST CONCRETE CATCH BASIN UNITS MAY BE USED, AS DESCRIBED IN THE STANDARD SPECIFICATIONS.
 - WHERE PRECAST CONCRETE UNIT IS USED FOR THE SUMP, THE TOP OF THE UNIT SHALL BE AT LEAST 6" BELOW THE BOTTOM OF THE PIPE OUTLET FROM THE CATCH BASIN.
 - TOP OF FRAME ELEVATION SHALL BE DEPRESSED 1" BELOW NORMAL GUTTER GRADE.
 - PROVIDE 6" MIN. GRANULAR FILL UNDER STRUCTURE TO REPLACE UNSUITABLE MATERIAL.

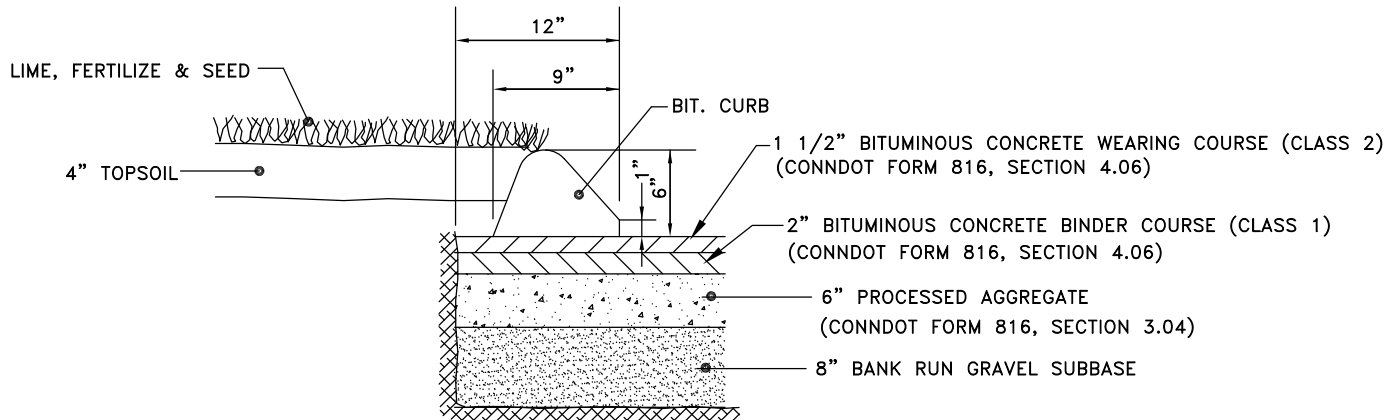


SITE DETAILS

PLANNED LUXURY RESIDENTIAL DEVELOPMENT

EDITH LANE

PREPARED FOR T & M HOMES

FOR PROPERTY LOCATED AT #391 SINSBURY ROAD (RT. #185), #17 & #218 WATKINS ROAD AND #19 OVERBROOK FARM ROAD BLOOMFIELD, CONNECTICUT

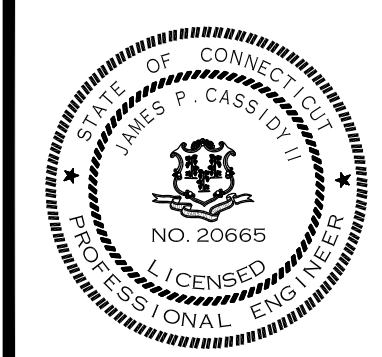

HALLISEY, PEARSON & CASSIDY

CIVIL ENGINEERS & LAND SURVEYORS

630 MAIN STREET, UNIT #1A

CROMWELL, CONNECTICUT 06416


PHONE: (860)-529-6812, FAX: (860)-721-7709

SCALE: N.A.	CHECKED BY: J.P.C.
DATE: AUG. 02, 2024	DRAWN BY: J.M.P.
JOB No.: 3513	ACAD FILE: 3513-DET
SHEET: C	OF: 16
REVISIONS: PER TOWN COMMENT NOV. 24, 2023 DEC. 09, 2024 NOV. 24, 2024 DEC. 09, 2024	



THE METROPOLITAN DISTRICT
SEWER STANDARD DETAILS

- NOTES:
1. ALL EXCAVATED MATERIAL SHALL BE REMOVED FROM THE SITE AND DISPOSED.
 2. BACKFILL MATERIAL SHALL BE APPROVED BANK RUN GRAVEL IN PAVED AREAS (INCLUDING DRIVEWAYS AND SIDEWALKS) OR COMMON FILL IN UNPAVED AREAS.
 3. TRENCH WIDTH VARIES BASED ON PIPE SIZE AND DEPTH.
 4. TRENCHES LOCATED IN THE ROAD SHOULDER SHALL BE BACKFILLED WITH COMMON FILL TO MATCH EXISTING ROADWAY EXCEPT FOR PAVEMENT AND SURFACE RESTORATION WORK.
 5. PROVIDE IMPERVIOUS TRENCH DAMS IN STONE BEDDING AS DIRECTED BY THE ENGINEER. SEE PIPE TRENCH DAM DETAIL.
 6. CRUSHED STONE SHALL BE INSTALLED TO TOP OF TRENCH AND 1' MIN. OVERLAP IN ALL DIRECTIONS.

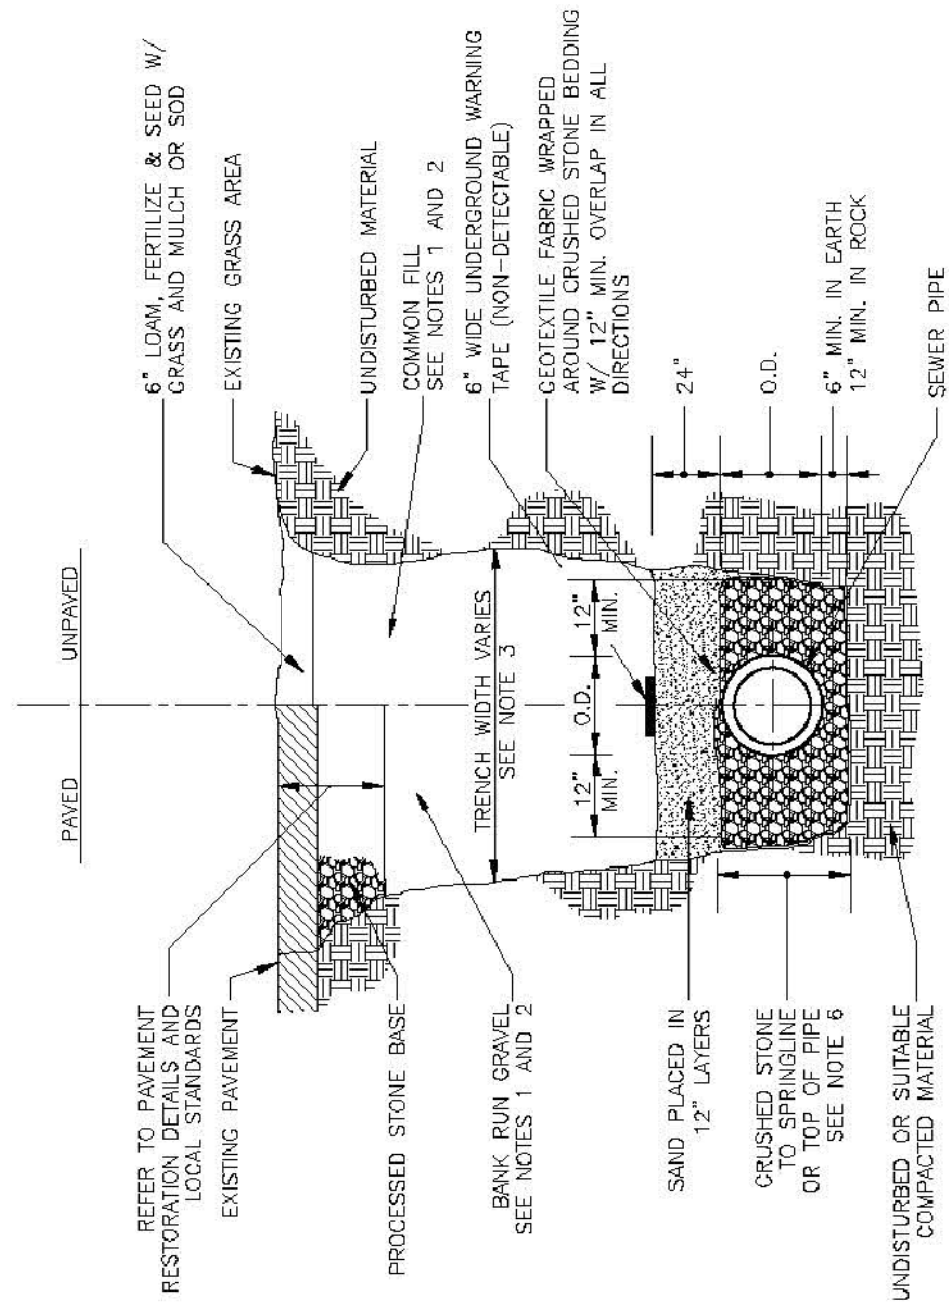


SEWER TRENCH
DETAIL



FILE: S-1 Sewer Trench.dwg
PAGE 1
Latest Revision: 1/9/2015

THE METROPOLITAN DISTRICT
WATER STANDARD DETAILS

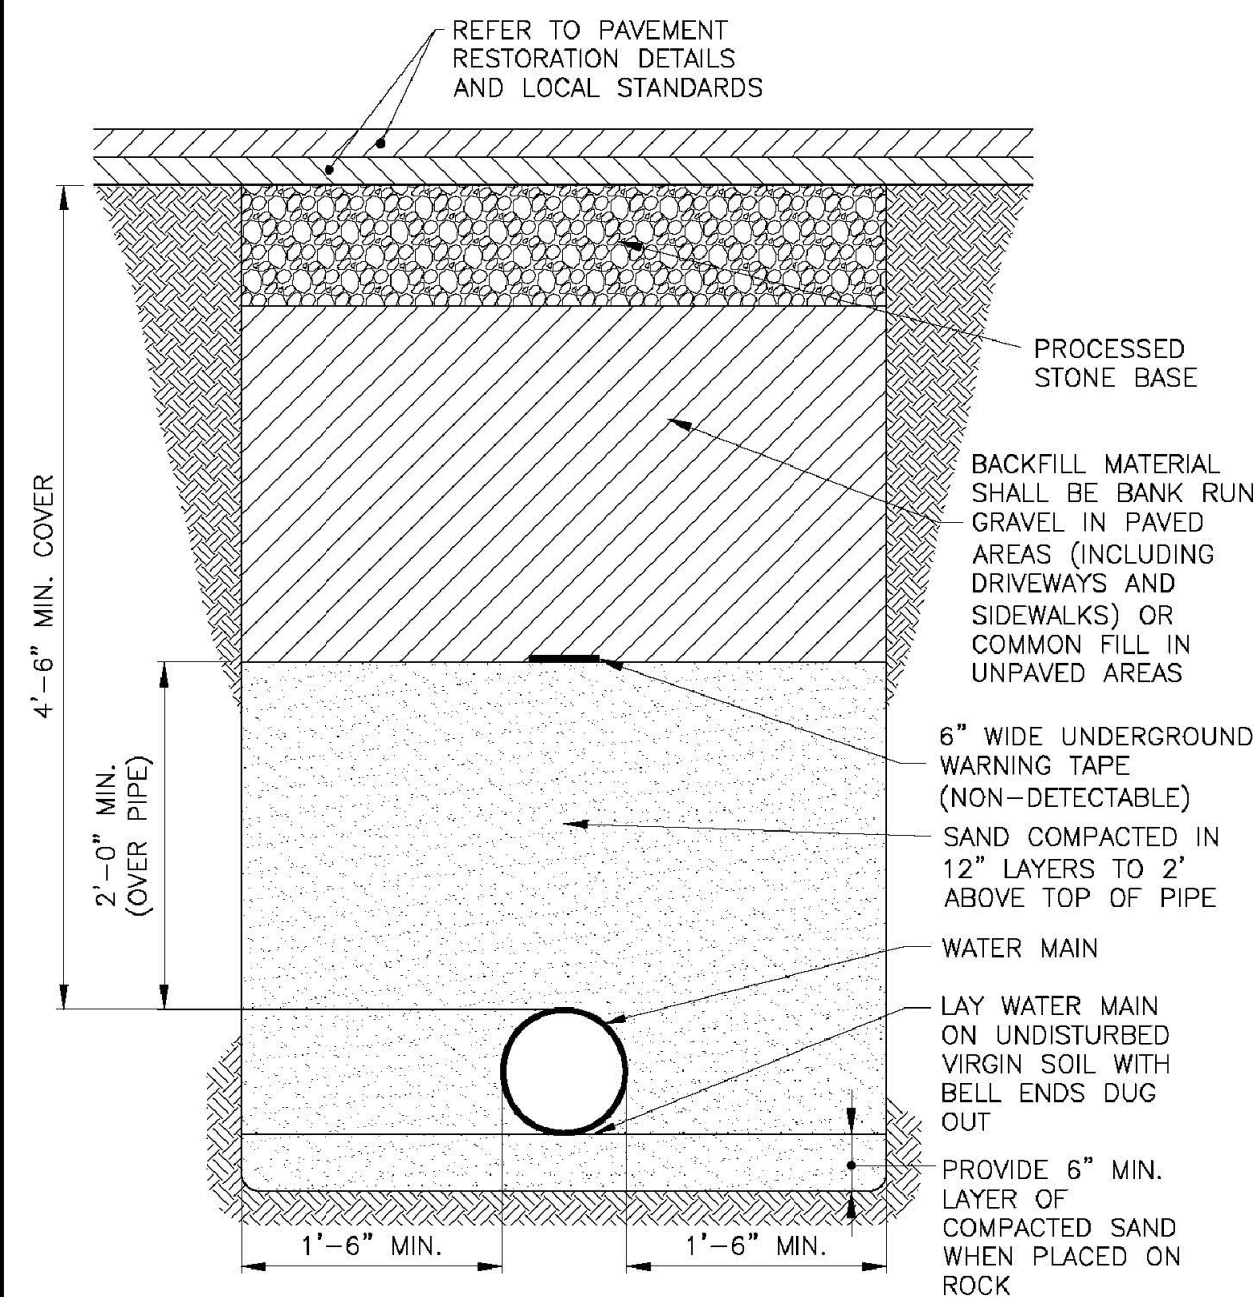

WATER MAIN TRENCH
DETAIL




FILE: W-1 Water Main Trench.dwg


PAGE 40

Latest Revision: 1/9/2015

THE METROPOLITAN DISTRICT
WATER STANDARD DETAILS

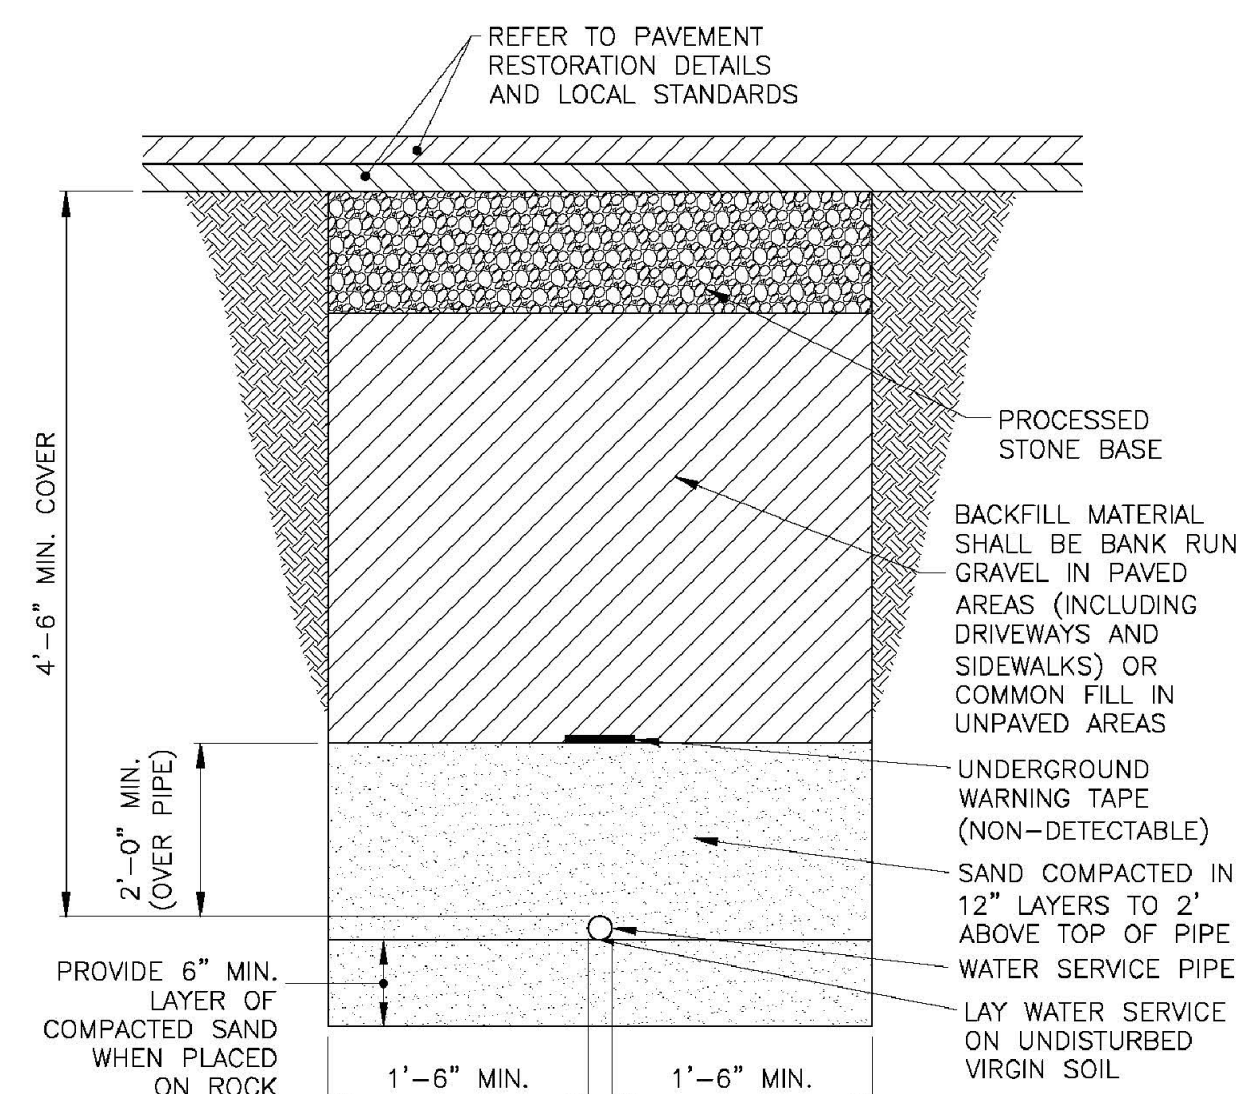

WATER SERVICE TRENCH
DETAIL

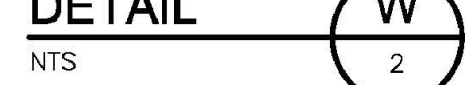


FILE: W-2 Water Service Trench.dwg

PAGE 41

Latest Revision: 1/9/2015

THE METROPOLITAN DISTRICT
WATER STANDARD DETAILS

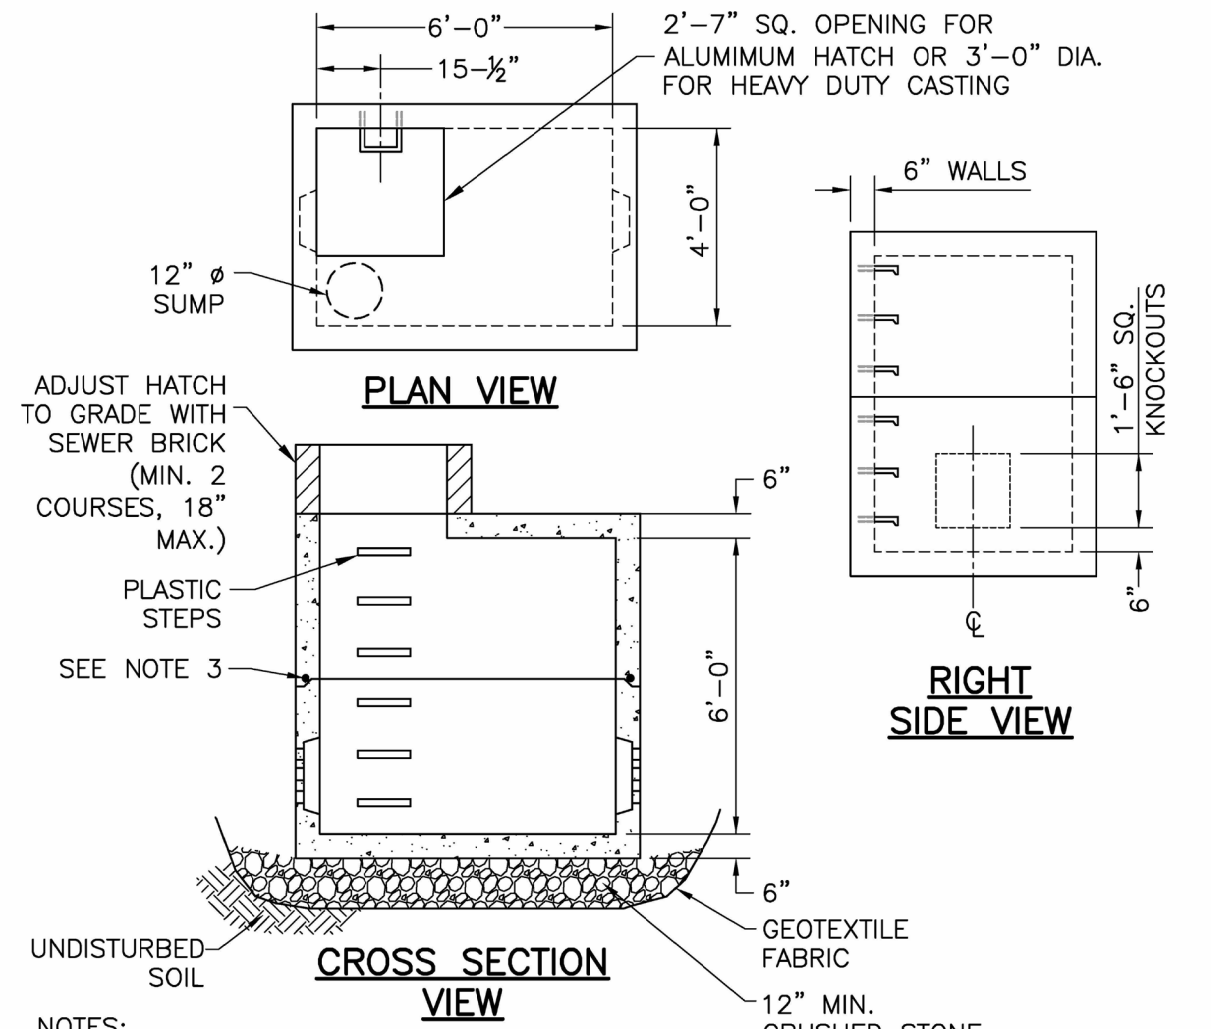


NOTES:

1. BACKFILL MATERIAL SHALL BE BANK-RUN GRAVEL IN PAVED AREAS OR COMMON FILL IN UNPAVED AREAS.
2. CONCRETE STRENGTH SHALL BE MIN. 4,000 P.S.I (28 DAYS). REINFORCING STEEL NOT SHOWN.
3. INSTALL REINFORCED CONCRETE MANHOLE SECTIONS WITH PREFORMED FLEXIBLE JOINT SEALANT OR O-RING RUBBER GASKET.

6' x 4' x 6' PRECAST METER PIT
FOR 2-INCH THROUGH 4-INCH METERS

DETAIL

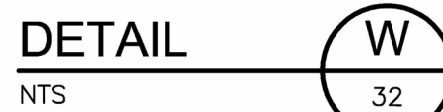


FILE: W-32 6'x4'x6' Precast Meter Pit for 2-inch Through 4-inch Meters.dwg

PAGE 80

Latest Revision: JANUARY 2017

THE METROPOLITAN DISTRICT
SEWER STANDARD DETAILS

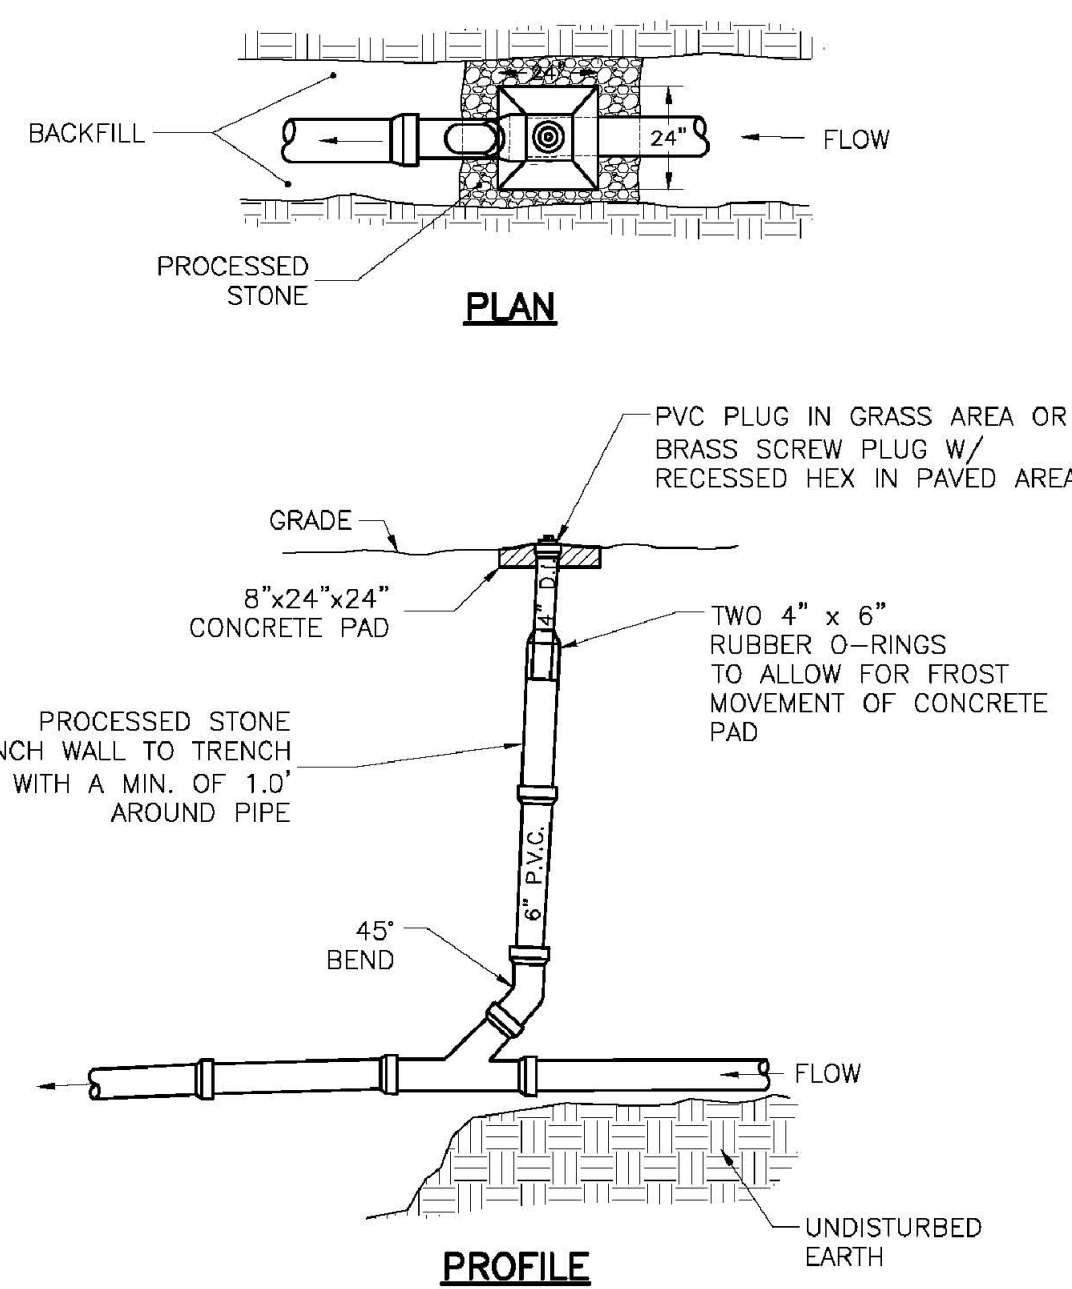

CLEANOUT AT GRADE
DETAIL




FILE: S-13 Cleanout at Grade.dwg

PAGE 13

Latest Revision: 1/9/2015

THE METROPOLITAN DISTRICT
WATER STANDARD DETAILS

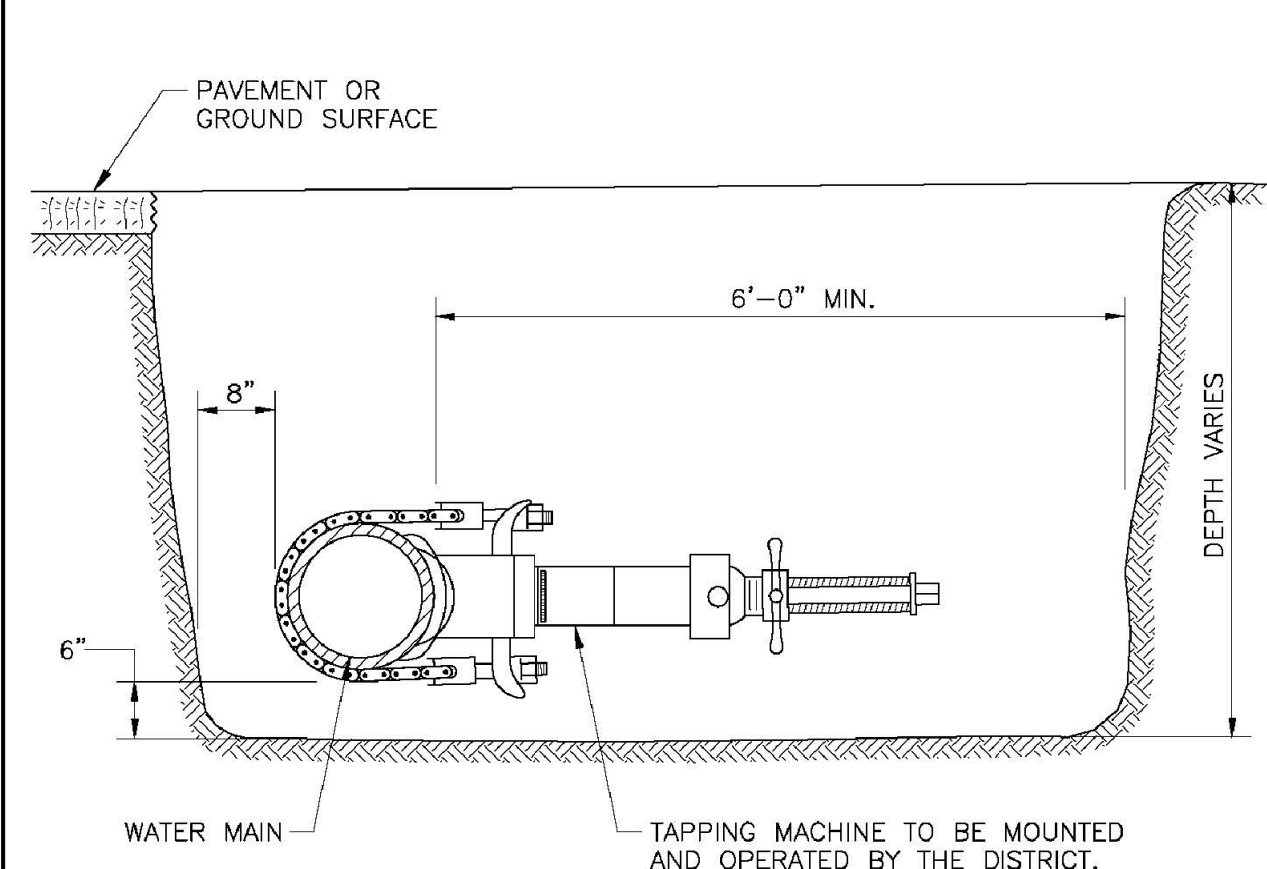

- NOTE:
1. CONTRACTOR TO EXCAVATE AND PREPARE TRENCH AND COORDINATE WITH OWNER. THE TRENCH IS TO BE PROPERLY DEWATERED, SUPPORTED AND SHALL COMPLY WITH OSHA REQUIREMENTS FOR TRENCH EXCAVATION.

TRENCH REQUIREMENTS FOR 1-INCH TO 2-INCH SERVICE TAPS

DETAIL




FILE: W-5 Trench Requirements for 1-inch to 2-inch Service Taps.dwg

PAGE 44

Latest Revision: 1/9/2015

THE METROPOLITAN DISTRICT
WATER STANDARD DETAILS

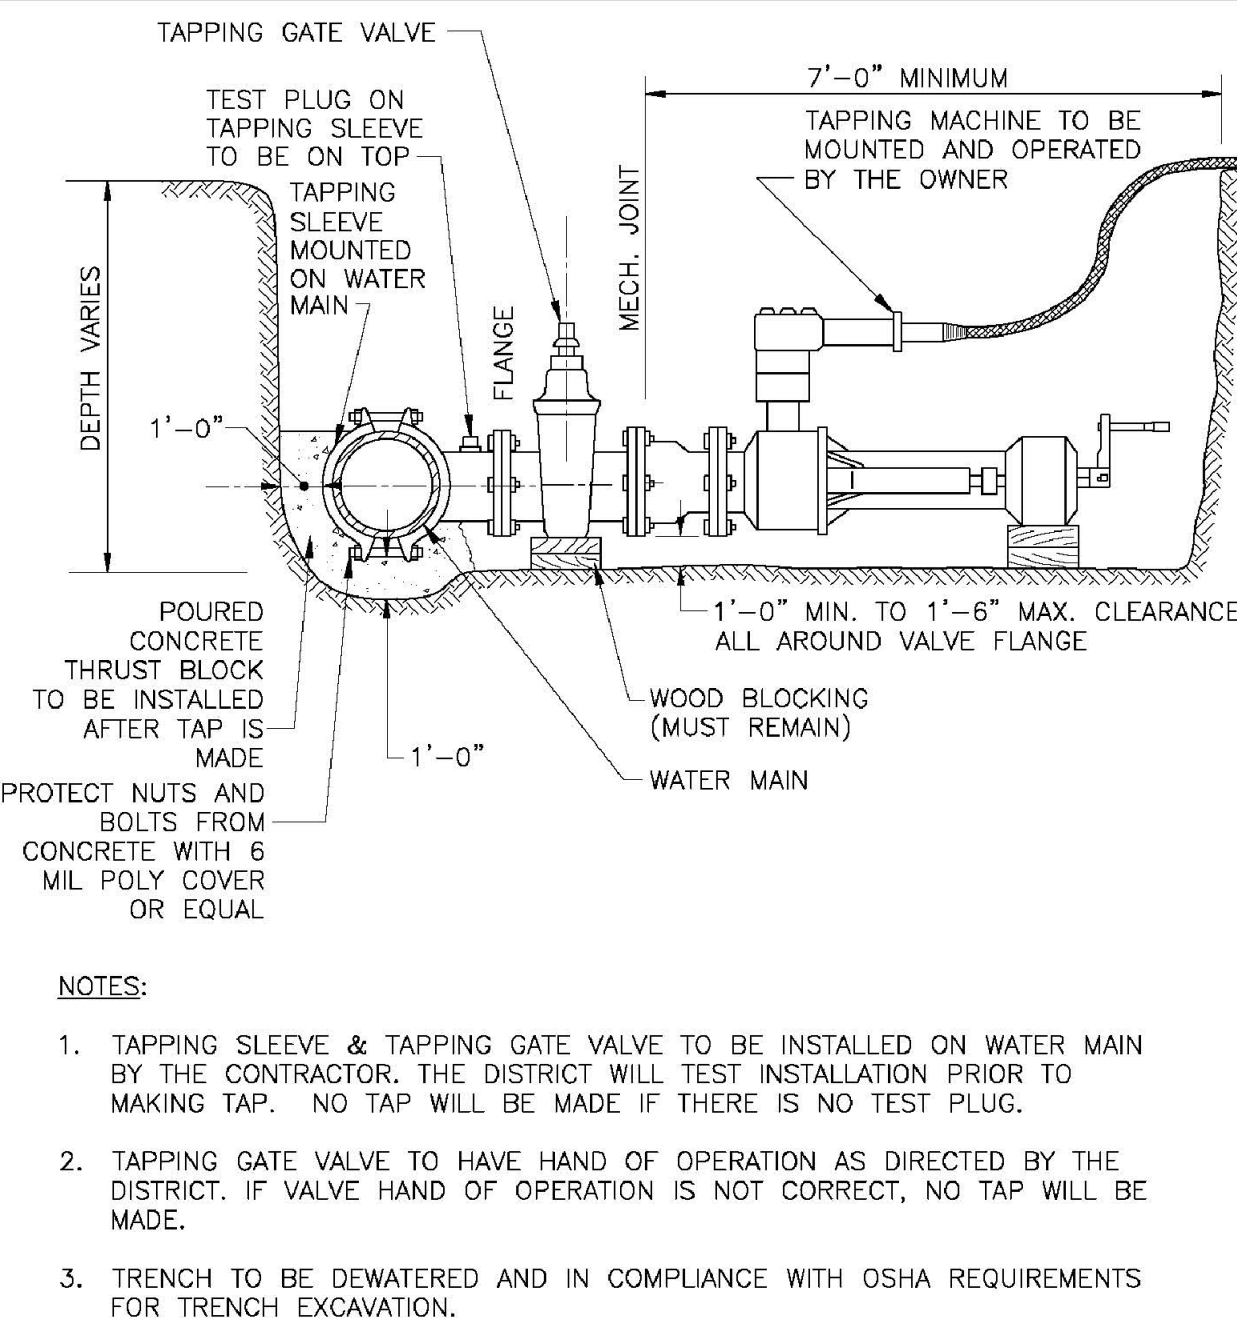


NOTES:

1. TAPPING SLEEVE & TAPPING GATE VALVE TO BE INSTALLED ON WATER MAIN BY THE CONTRACTOR. THE DISTRICT WILL TEST INSTALLATION PRIOR TO MAKING TAP. NO TAP WILL BE MADE IF THERE IS NO TEST PLUG.
2. TAPPING GATE VALVE TO HAVE HAND OF OPERATION AS DIRECTED BY THE DISTRICT. IF VALVE HAND OF OPERATION IS NOT CORRECT, NO TAP WILL BE MADE.
3. TRENCH TO BE DEWATERED AND IN COMPLIANCE WITH OSHA REQUIREMENTS FOR TRENCH EXCAVATION.

TRENCH REQUIREMENTS FOR
4-INCH TO 12-INCH TAP ON WATER MAIN

DETAIL

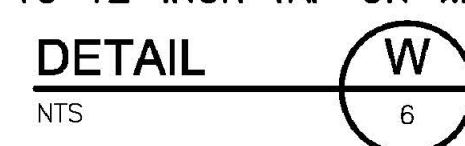


FILE: W-6 Trench Requirements for 4-inch to 12-inch Tap on Water Main.dwg

PAGE 45

Latest Revision: 1/9/2015

THE METROPOLITAN DISTRICT
WATER STANDARD DETAILS

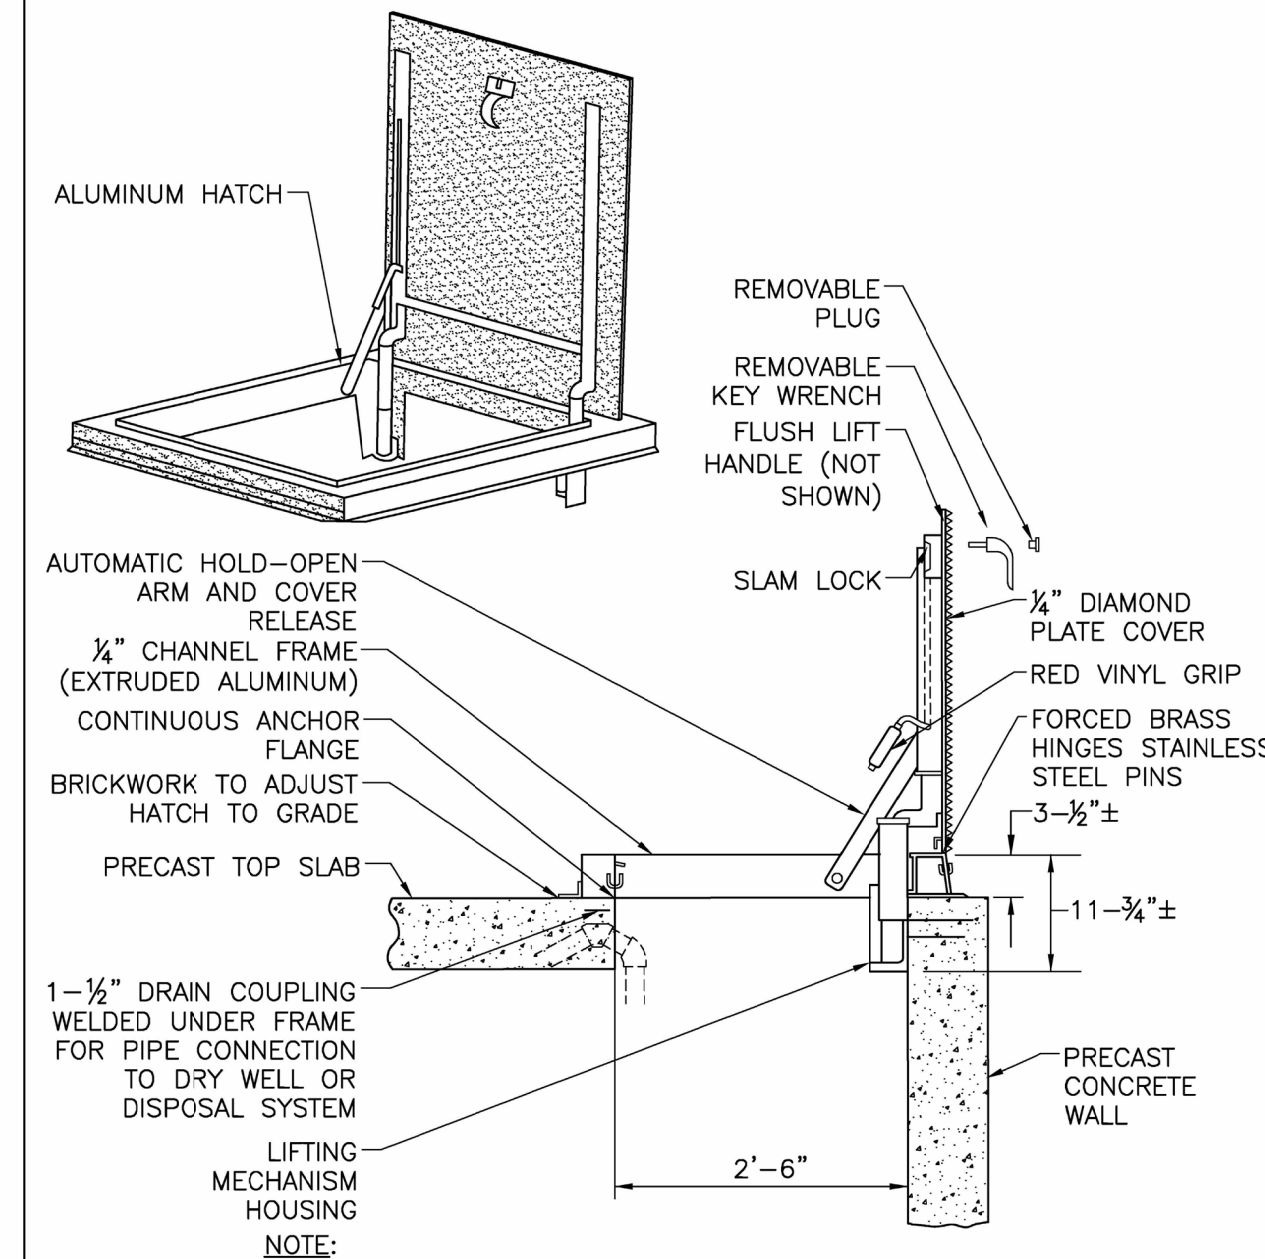

1. ALUMINUM HATCH SHALL BE 2'-6" x 2'-6" BILCO TYPE "J"-ALH20" OR EQUAL.

ALUMINUM HATCH FOR PRECAST METER PITS

DETAIL



FILE: W-35 Aluminum Hatch for Precast Meter Pits.dwg

PAGE 83

Latest Revision: JANUARY 2017

SITE DETAILS
PLANNED LUXURY RESIDENTIAL DEVELOPMENT

EDITH LANE
PREPARED FOR
T & M HOMES

FOR PROPERTY LOCATED AT
#391 SINSBURY ROAD (RT. #183), #17 & #21R WATKINS ROAD AND #19 OVERBROOK FARM ROAD
BLOOMFIELD, CONNECTICUT



HALLISEY, PEARSON & CASSIDY

CIVIL ENGINEERS & LAND SURVEYORS

630 MAIN STREET, UNIT #1A

CROMWELL, CONNECTICUT 06416


PHONE: (860)-529-6812, FAX: (860)-721-7709

SCALE: N/A	CHECKED BY: J.P.C.
DATE: AUG. 02, 2024	DRAWN BY: J.M.P.
JOB No.: 3513	ACAD FILE: 3513-DET
SHEET: C	OF: 17
REVISIONS: REV. 04 03/25 PER TOWN COMMENTS REV. 03 03/25 PER TOWN COMMENTS DEC. 09 03/25 PER TOWN & PZ COMMENTS	

FOR PERMITTING ONLY, NOT FOR CONSTRUCTION



13 SLOT MAILBOX KIOSK

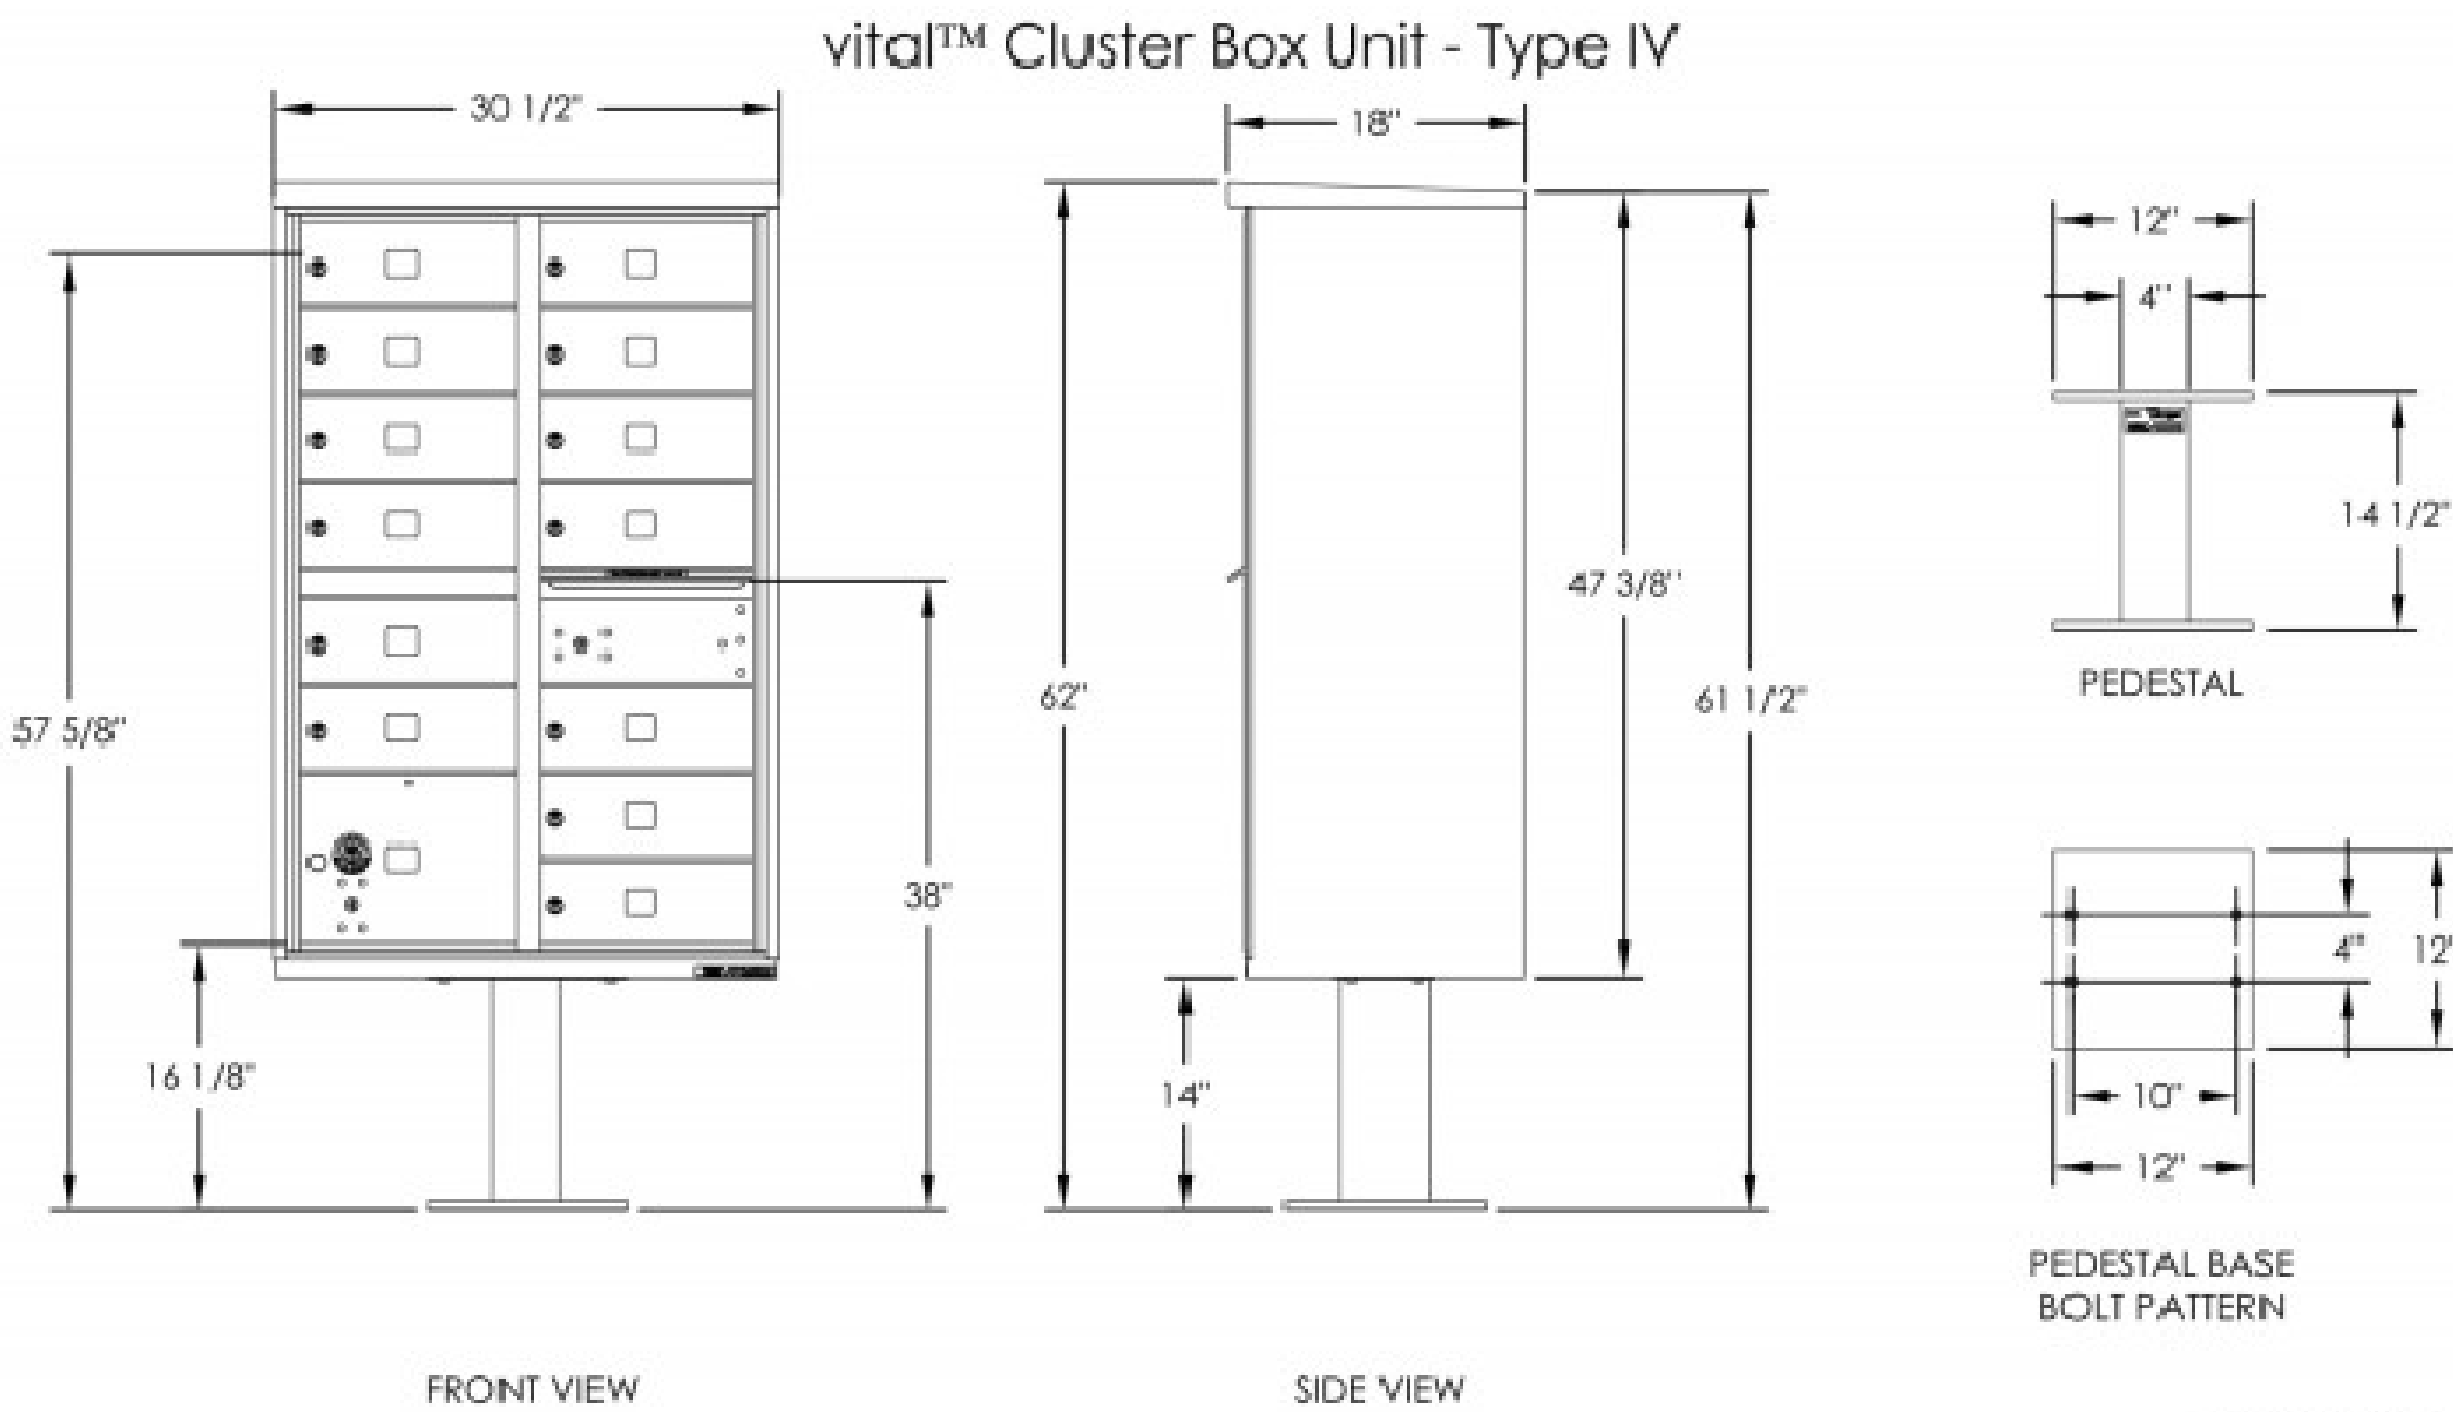

NOTES:


1. This unit is approved for USPS and private applications.
2. Decorative mailbox accessories sold separately and are USPS Approved products.
3. CBU pedestal should be installed with included Rubber Pad; mounting hardware not included, refer to installation manual for recommendation.
4. Florence "F" series CBU is Officially Licensed by USPS, License#CDSEQ-08-B-0012

PRODUCT SERIES vital™ CLUSTER BOX UNIT

AF FLORENCE
manufacturing company
5935 Corporate Drive • Manhattan, KS 66503
www.florencemailboxes.com • (800) 275-1747
A GIBALTAR INDUSTRIES COMPANY

DOOR TYPE	DIMENSION (HEIGHT x WIDTH)
TENANT	5' x 12-13/16"
10' PARCEL	10-8/4" x 12-13/16"
OUTGOING SLOT	3/4" x 11-3/4"

MODEL	1570-13	REV	A
SCALE	NONE	LAST REV DATE	9/26/2012
DRAWING NUMBER	1570-13CS	DRAWN BY	AFD

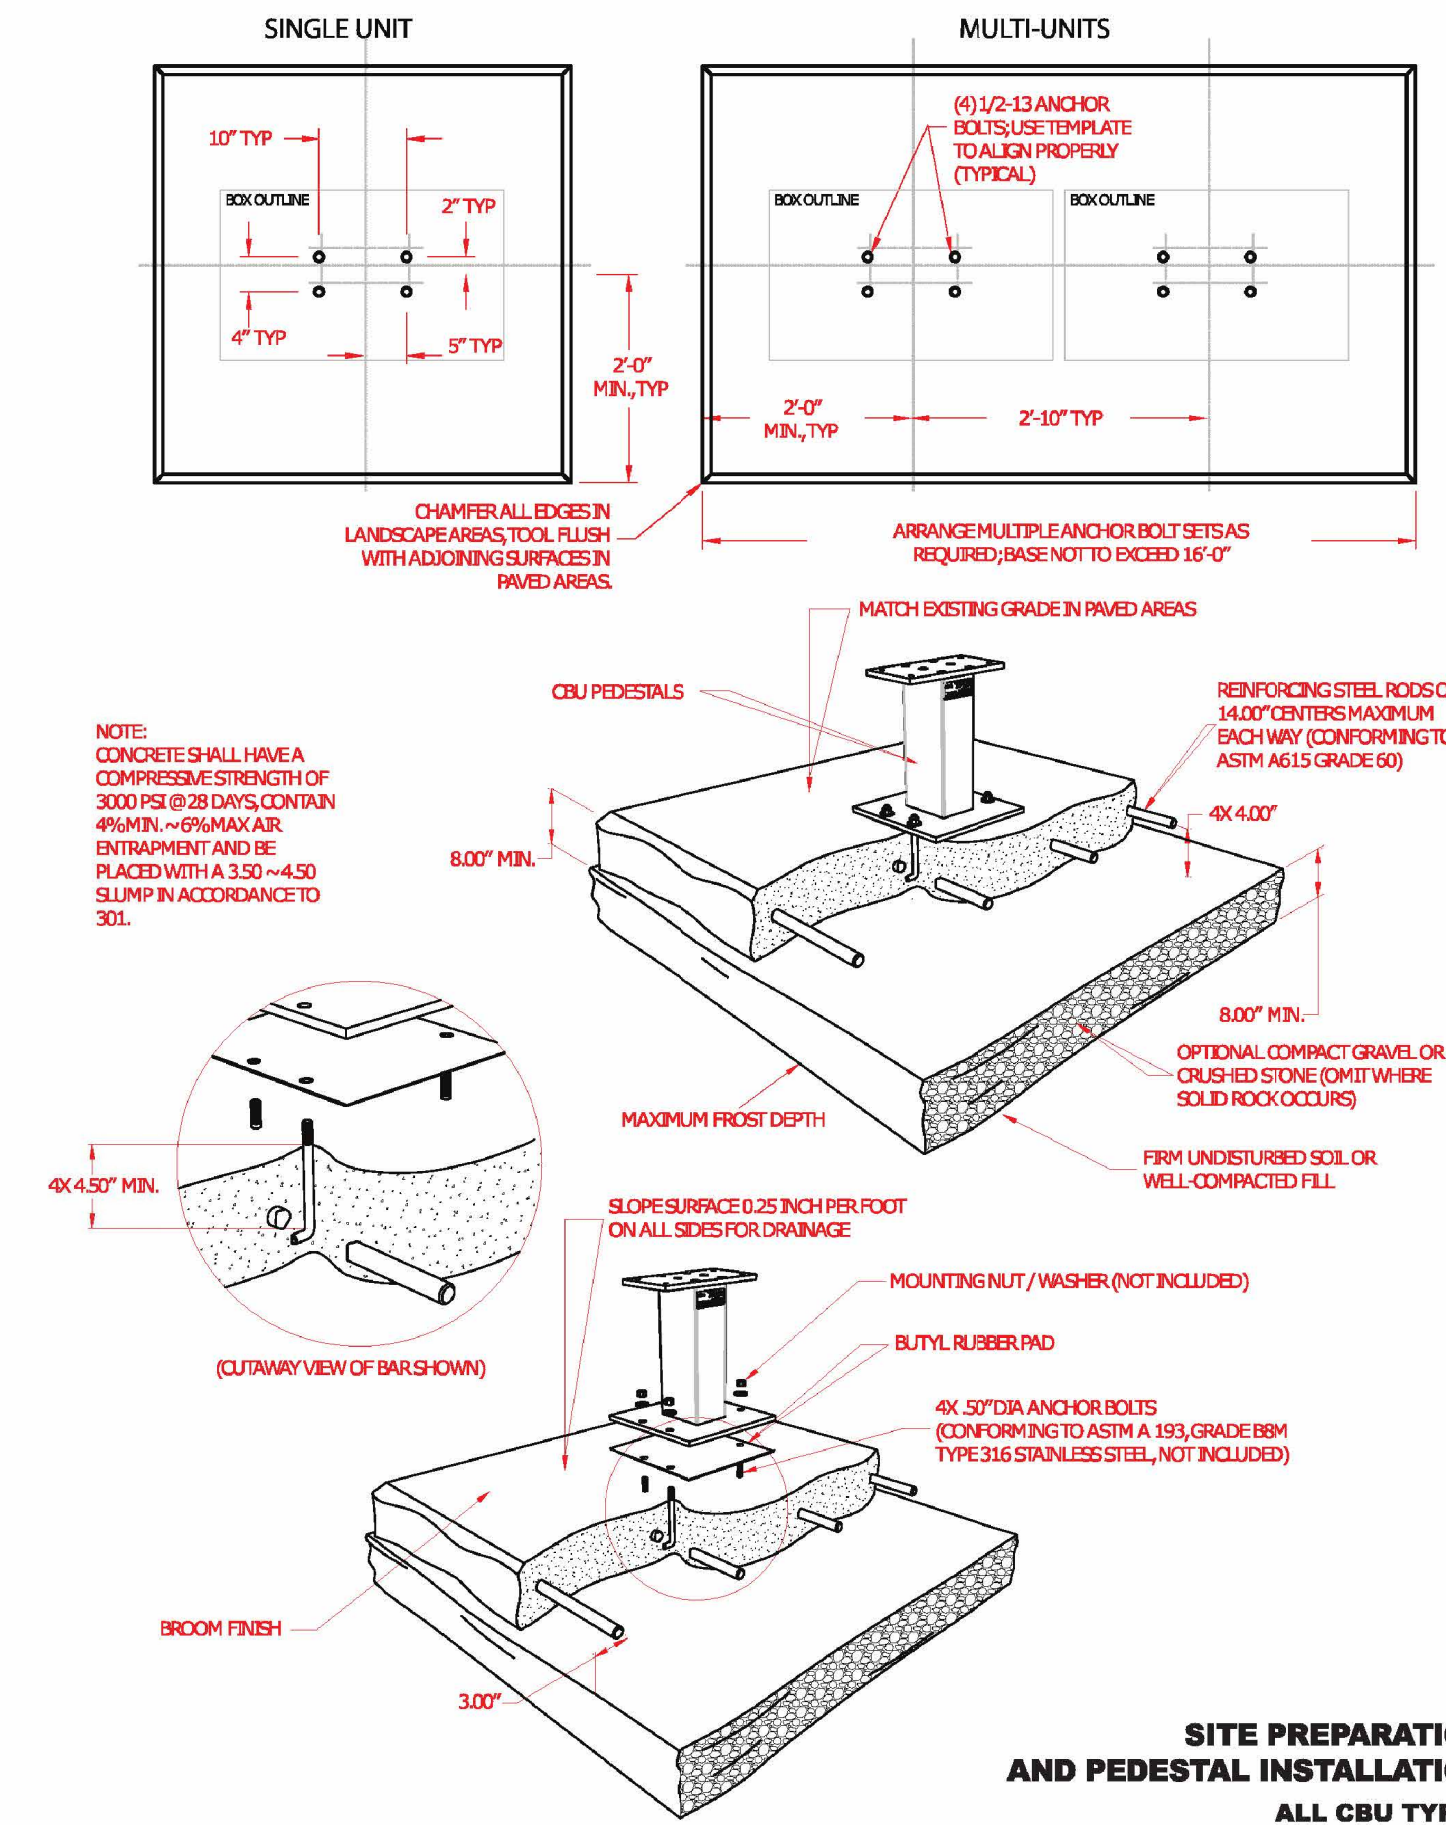


SCALE: N/A
DATE: AUG. 02, 2024
JOB No.: 3513

CHECKED BY: J.P.C.
DRAWN BY: J.M.P.
ACAD FILE: 3513-DET

SHEET: C of 18

REVISIONS:
REV. 04 03/25/24 PER TOWN STAFF COMMENTS
REV. 03 03/25/24 PER TOWN STAFF COMMENTS
REV. 02 03/25/24 PER TOWN STAFF COMMENTS
REV. 01 03/25/24 PER TOWN STAFF COMMENTS


HALLISEY, PEARSON & CASSIDY
CIVIL ENGINEERS & LAND SURVEYORS
630 MAIN STREET, UNIT #1A
CROMWELL, CONNECTICUT 06416
PHONE: (860)-529-6812, FAX: (860)-721-7709

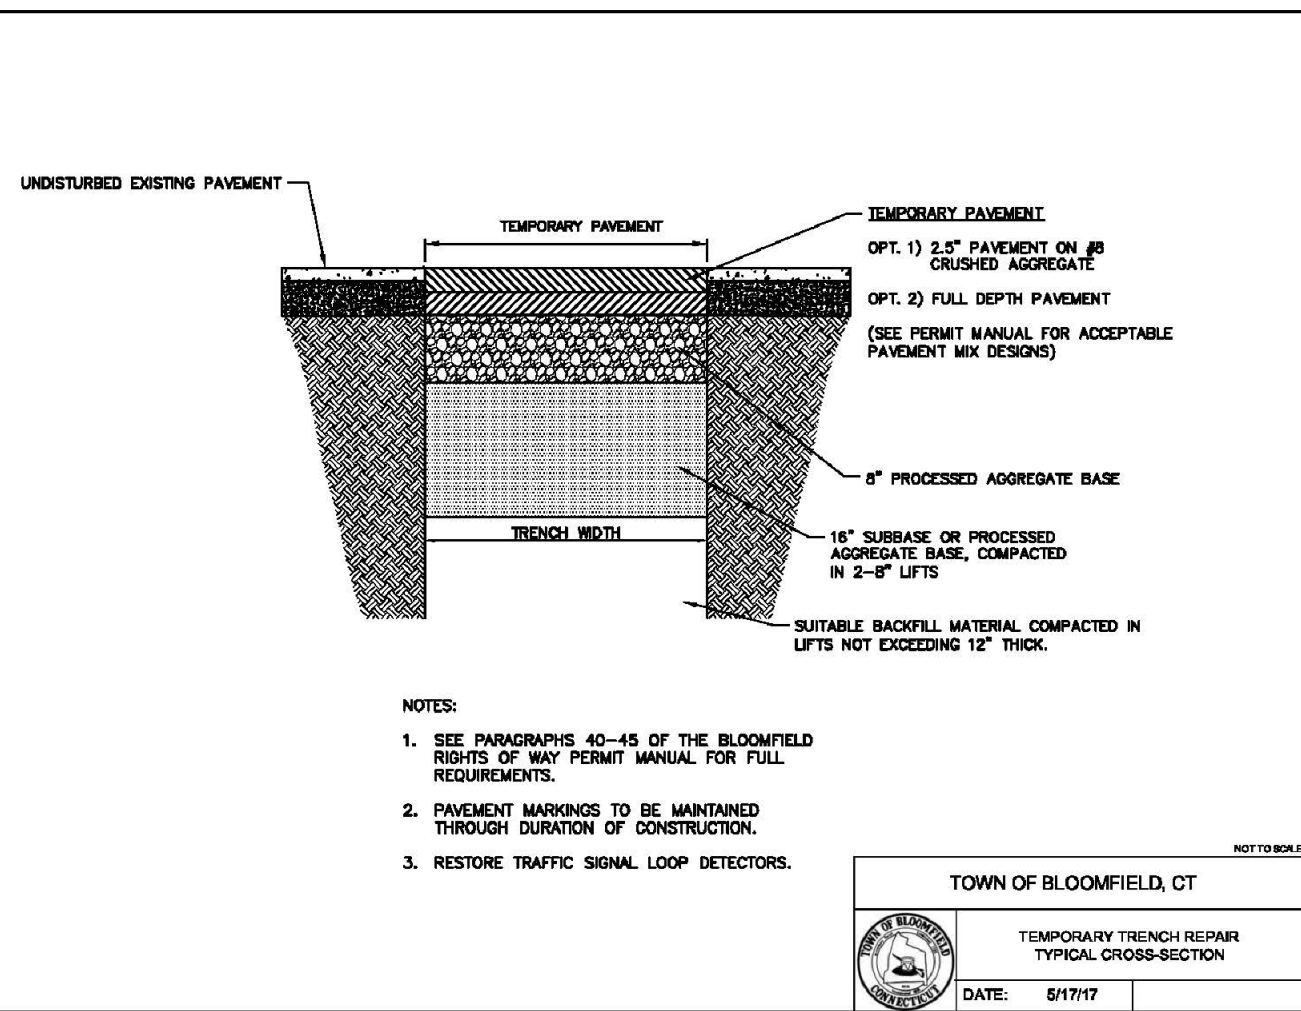

NOTES:

1. SEE PARAGRAPHS 40-45 OF THE BLOOMFIELD RIGHTS OF WAY PERMIT MANUAL FOR FULL REQUIREMENTS.
2. PAVEMENT MARKINGS TO BE MAINTAINED THROUGH DURATION OF CONSTRUCTION.
3. RESTORE TRAFFIC SIGNAL LOOP DETECTORS.


TOWN OF BLOOMFIELD, CT
DATE: 6/17/17

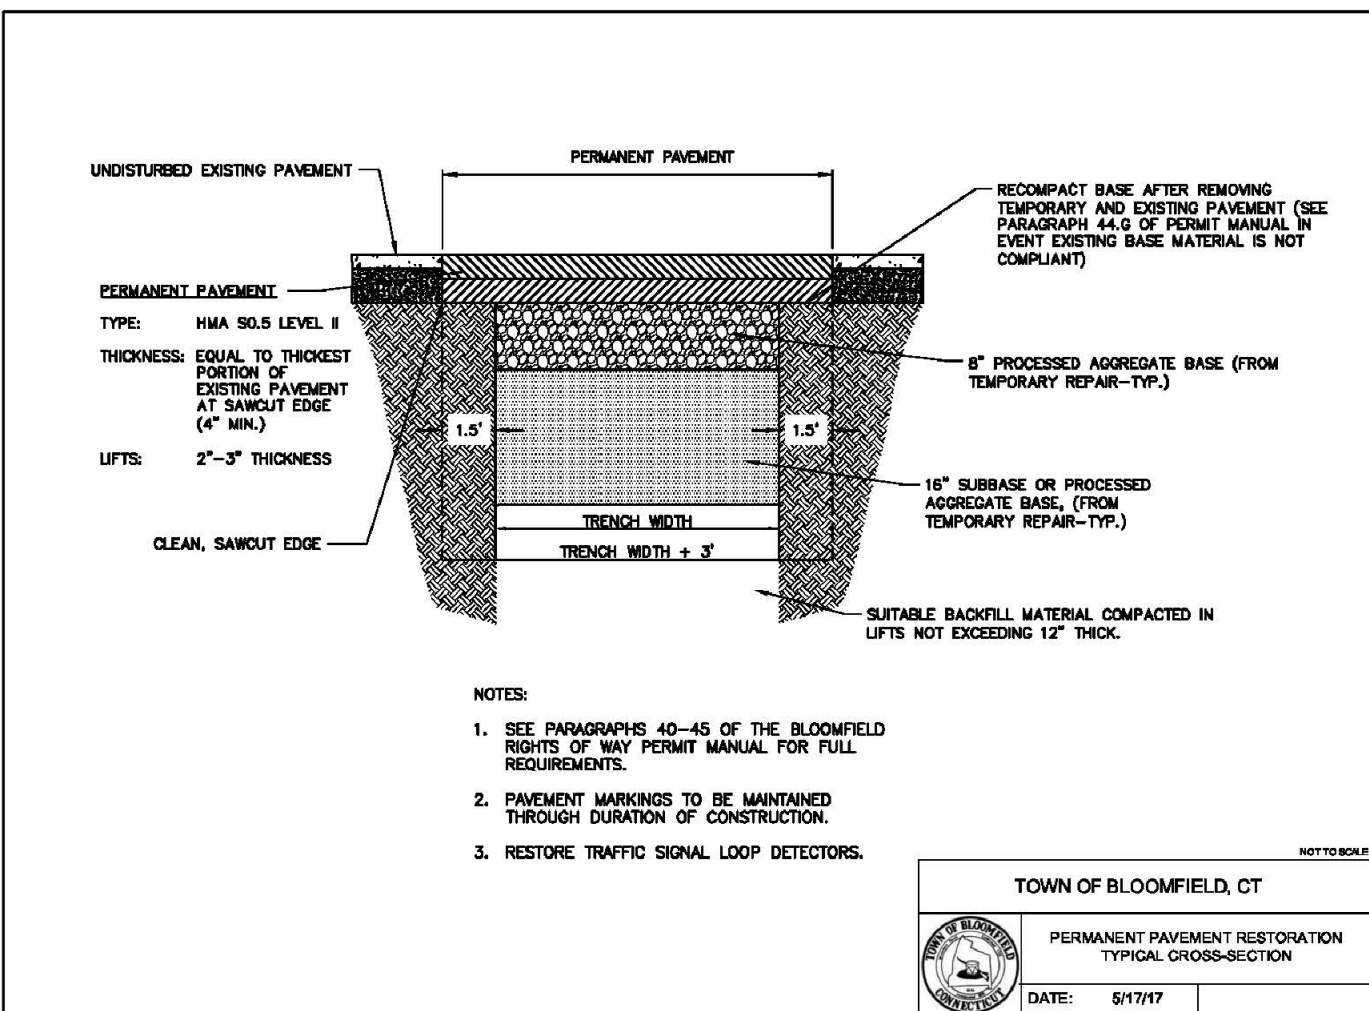

NOTES:

1. SEE PARAGRAPHS 40-45 OF THE BLOOMFIELD RIGHTS OF WAY PERMIT MANUAL FOR FULL REQUIREMENTS.
2. PAVEMENT MARKINGS TO BE MAINTAINED THROUGH DURATION OF CONSTRUCTION.
3. RESTORE TRAFFIC SIGNAL LOOP DETECTORS.

TOWN OF BLOOMFIELD, CT
DATE: 6/17/17

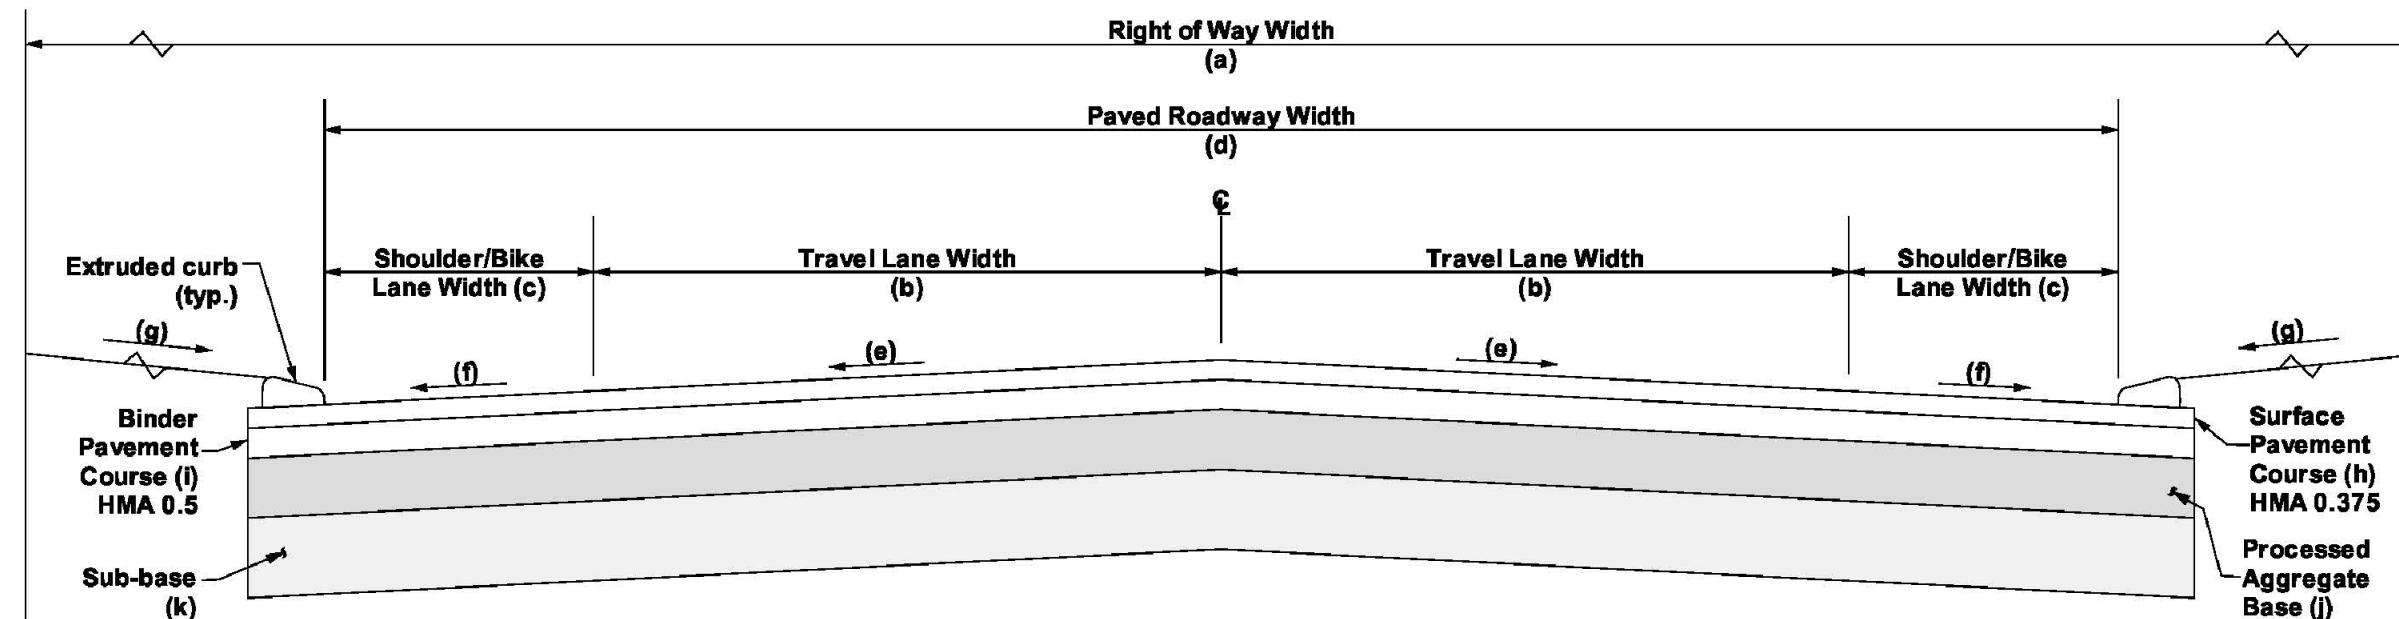

Notes:

- 1) See "Street Element Table" on next page for additional element dimensions/slopes/information.
- 2) Provided element dimensions/slopes/information are typical, and may be adjusted per approved plan or by authorized Public Works personnel as deemed appropriate thereby to accommodate particular application circumstances.
- 3) Other more specific details (e.g. "Street Sidewalk", "Driveway Apron", "Extruded Curb", project specific details, etc.) may supersede element information provided on this standard/typical detail.
- 4) 4" edge of travel lane (i.e. fog line) striping and appropriate centerline striping shall be provided where paved roadway width exceeds 28.5 feet. Such striping is optional otherwise.
- 5) HMA pavement shall be traffic level 2.
- 6) Detail vertical exaggeration is 2X.

FOR PERMITTING ONLY, NOT FOR CONSTRUCTION

Bloomfield, CT - Standard Details
TYPICAL STREET CROSS SECTION & ELEMENTS
Rev: January 2024

SITE DETAILS
PLANNED LUXURY RESIDENTIAL DEVELOPMENT
EDITH LANE
PREPARED FOR
T & M HOMES
FOR PROPERTY LOCATED AT
#391 SINSBURY ROAD (RT. #18), #17 & #21R WATKINS ROAD AND #19 OVERBROOK FARM ROAD
BLOOMFIELD, CONNECTICUT

